



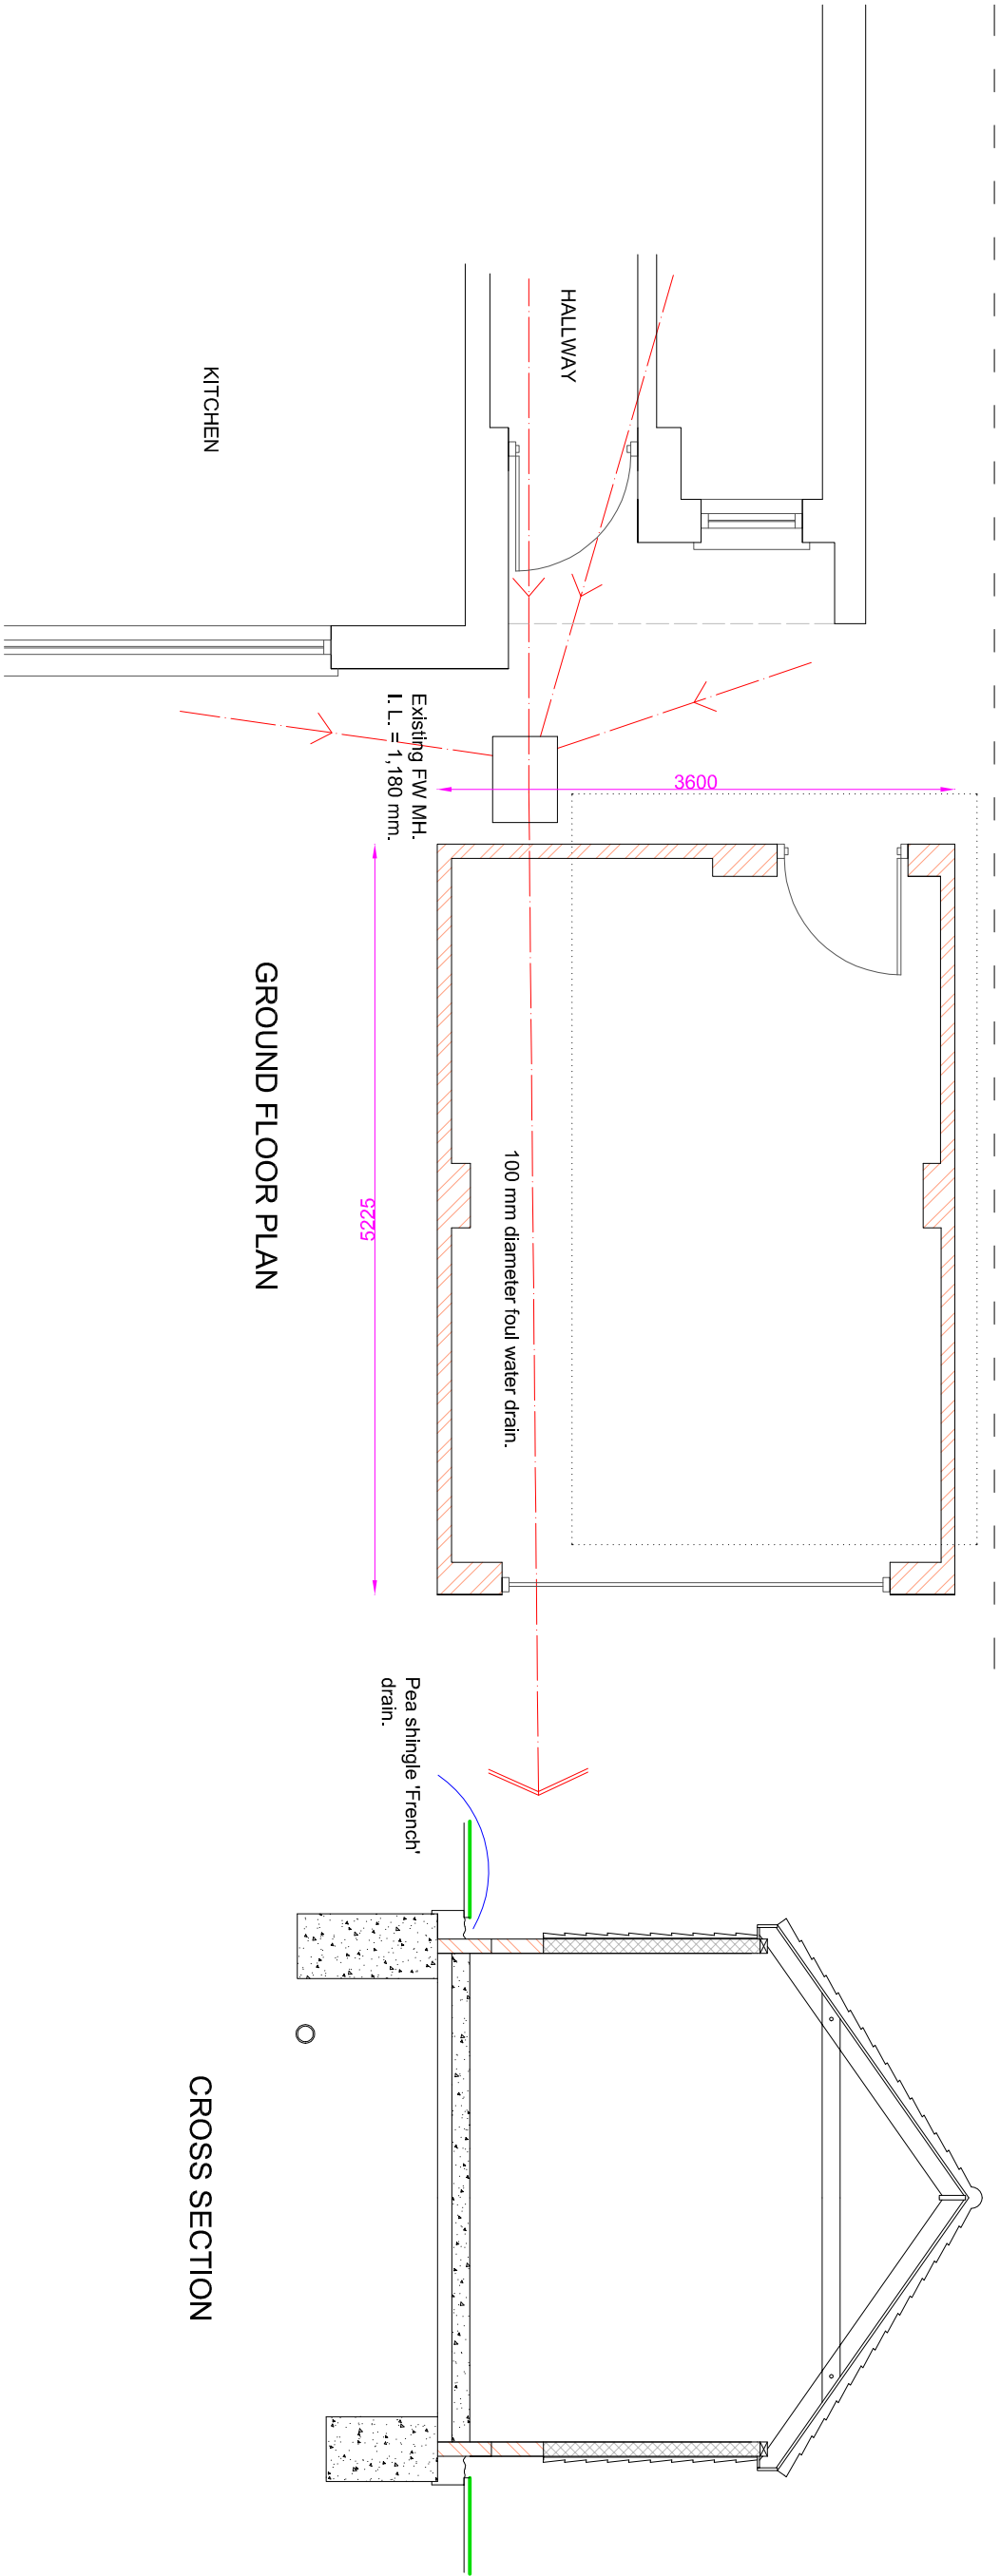


NOTES


- ROOF - Plain clay tiles with matching hip and ridge tiles.
- WALLS - Non combustible timber effect cladding (black or charcoal grey) and face brick plinth to match the main house.
- DOORS - Wooden doors to client choice and design.

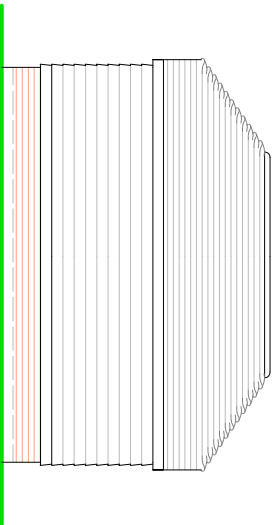


SIDE ELEVATION

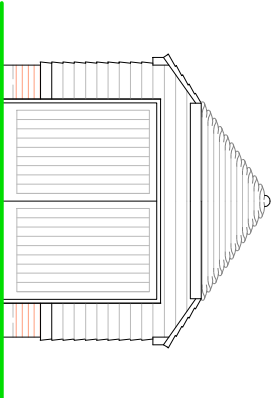


FRONT ELEVATION

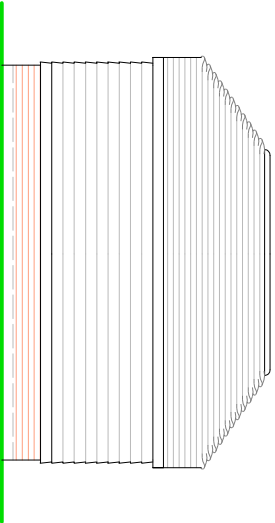

SIDE ELEVATION

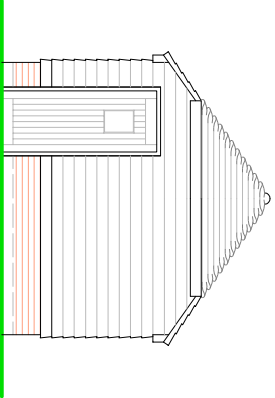

REAR ELEVATION

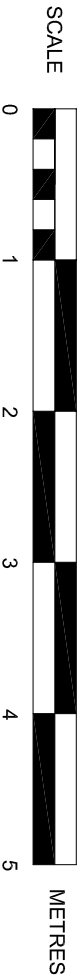

PROPOSED GARAGE DETAILS

SUSSEX BUILDING CONSULTANCY LIMITED

19 ABECKETTS AVENUE, ALDWICK,
BOGNOR REGIS, WEST SUSSEX.

SCALE - 1/50 & 100 REV - C DATE - 04/12/2017

LABC
partner
3 NORTHCOTE ROAD
BOGNOR REGIS
PO21 5LZ
TEL/FAX - (01243) 861379