


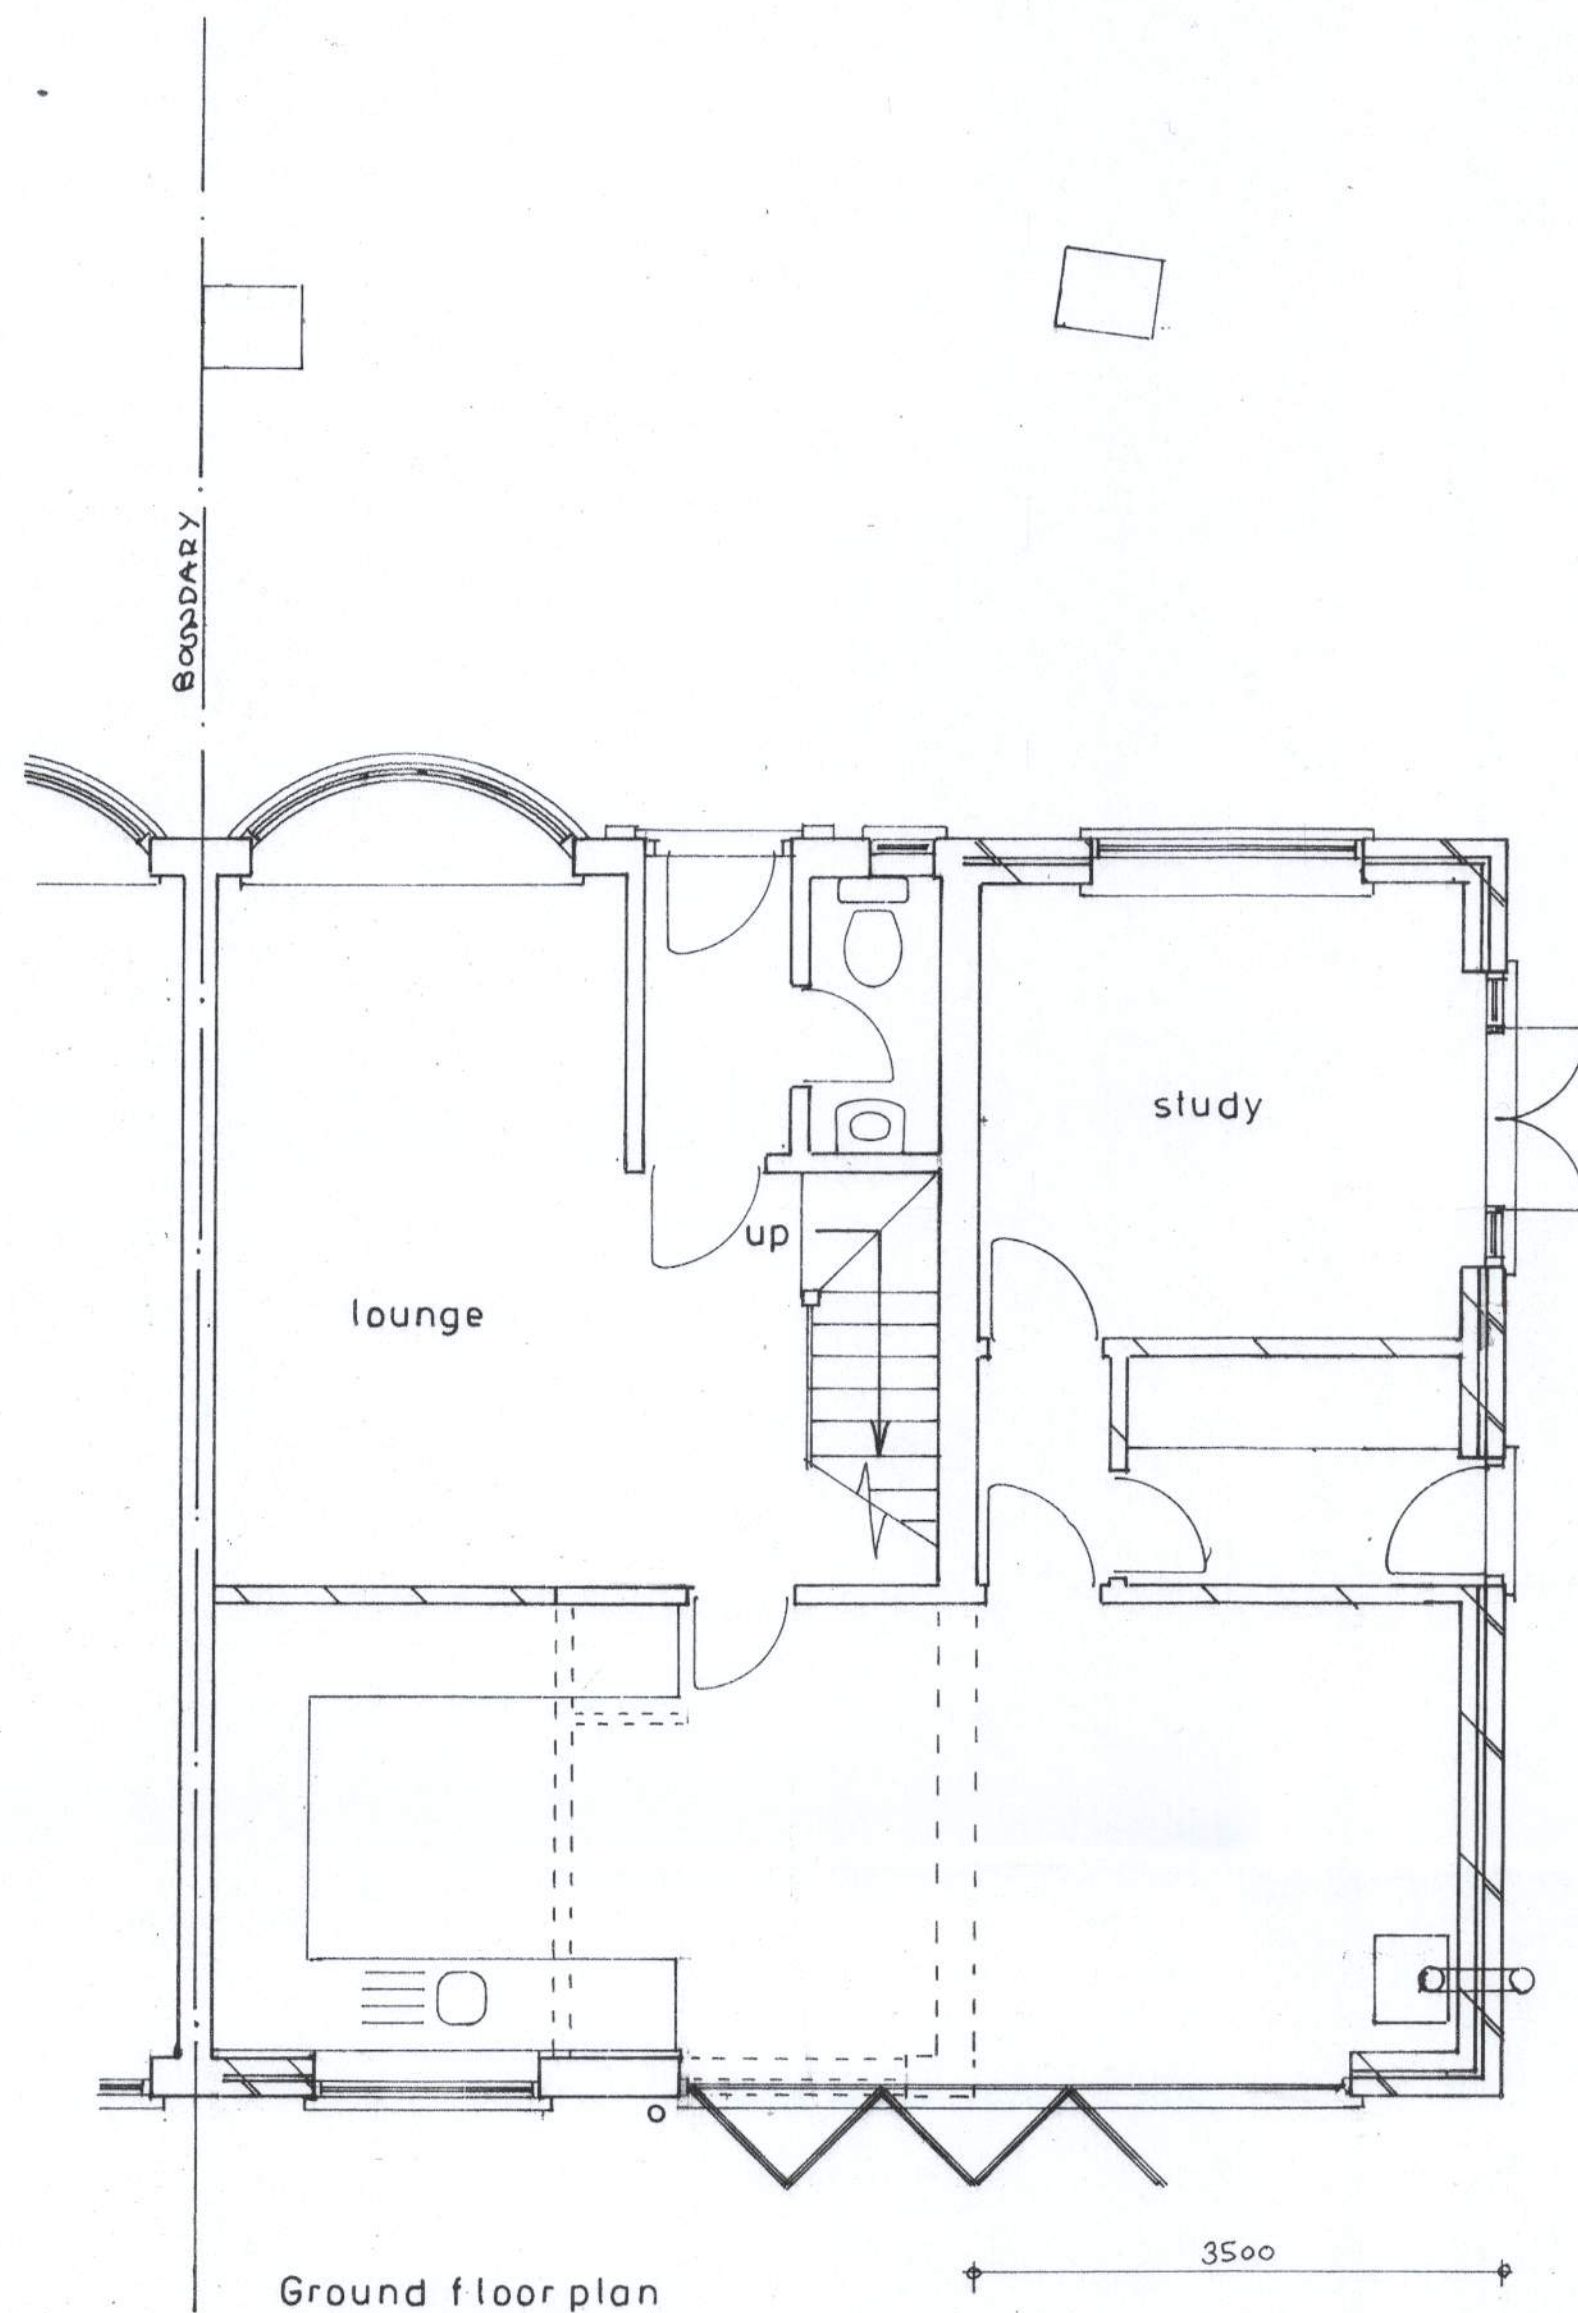


Ground floor plan

1 : 50

Proposed

PROPOSED TWO STOREY EXTENSION AT 22, TYNE WAY, ALDWICK
FOR MR. & MRS. N.O'CONNOR.

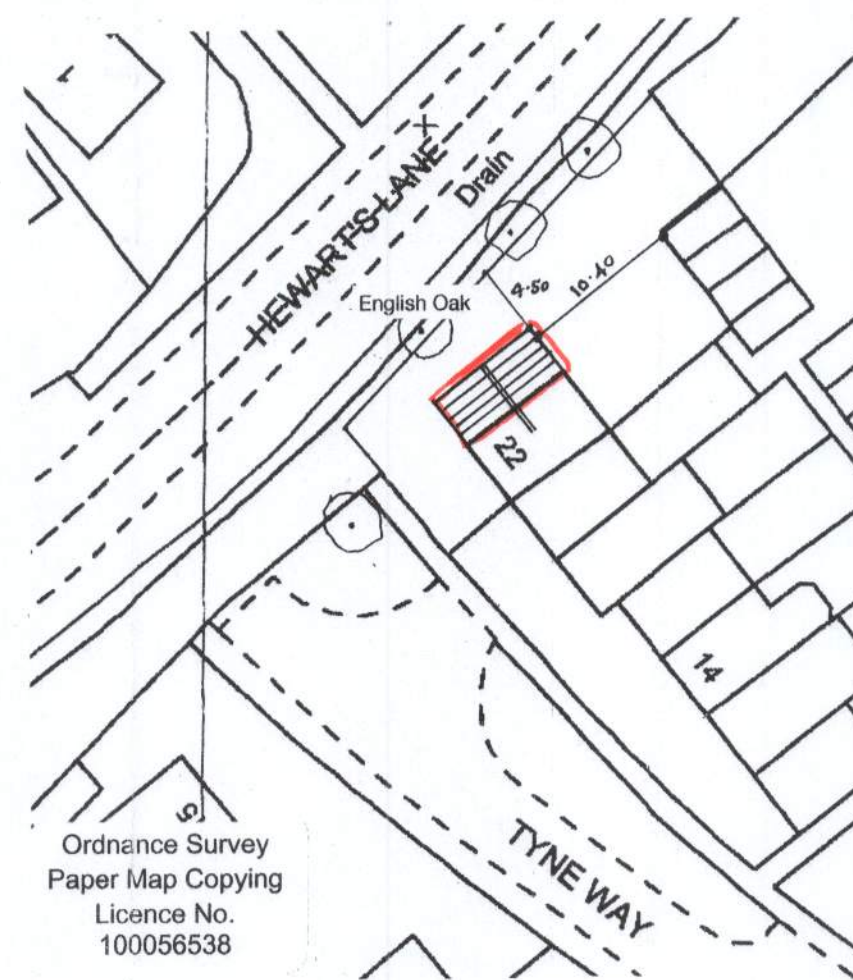

block plan

1 : 500



location plan

1 : 1250

sheet 1 of 3

Bryan Butcher
Rainbow Cottage
Nyetimber Lane
Bognor Regis PO21 3JX
01243 266871
07973 233442
bryan.butcher@btinternet.com
www.bryanbutcher.com