



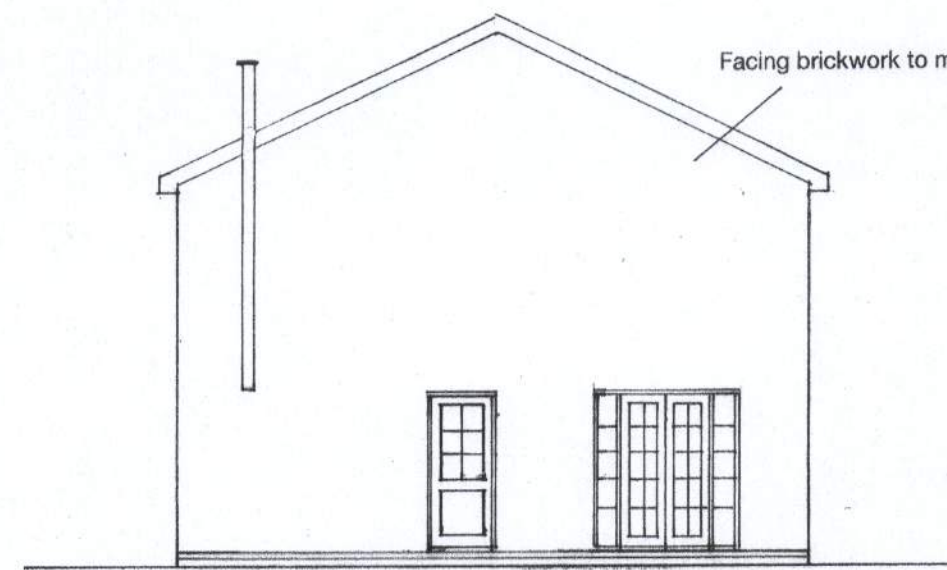

north

Facing brickwork to match existing.

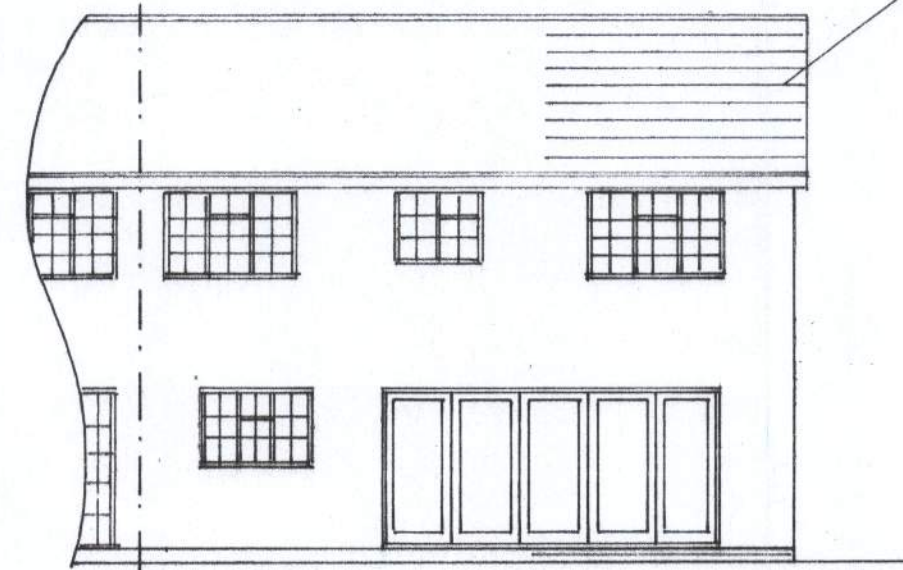


east

Roof tiles to match existing.



west

1 : 100

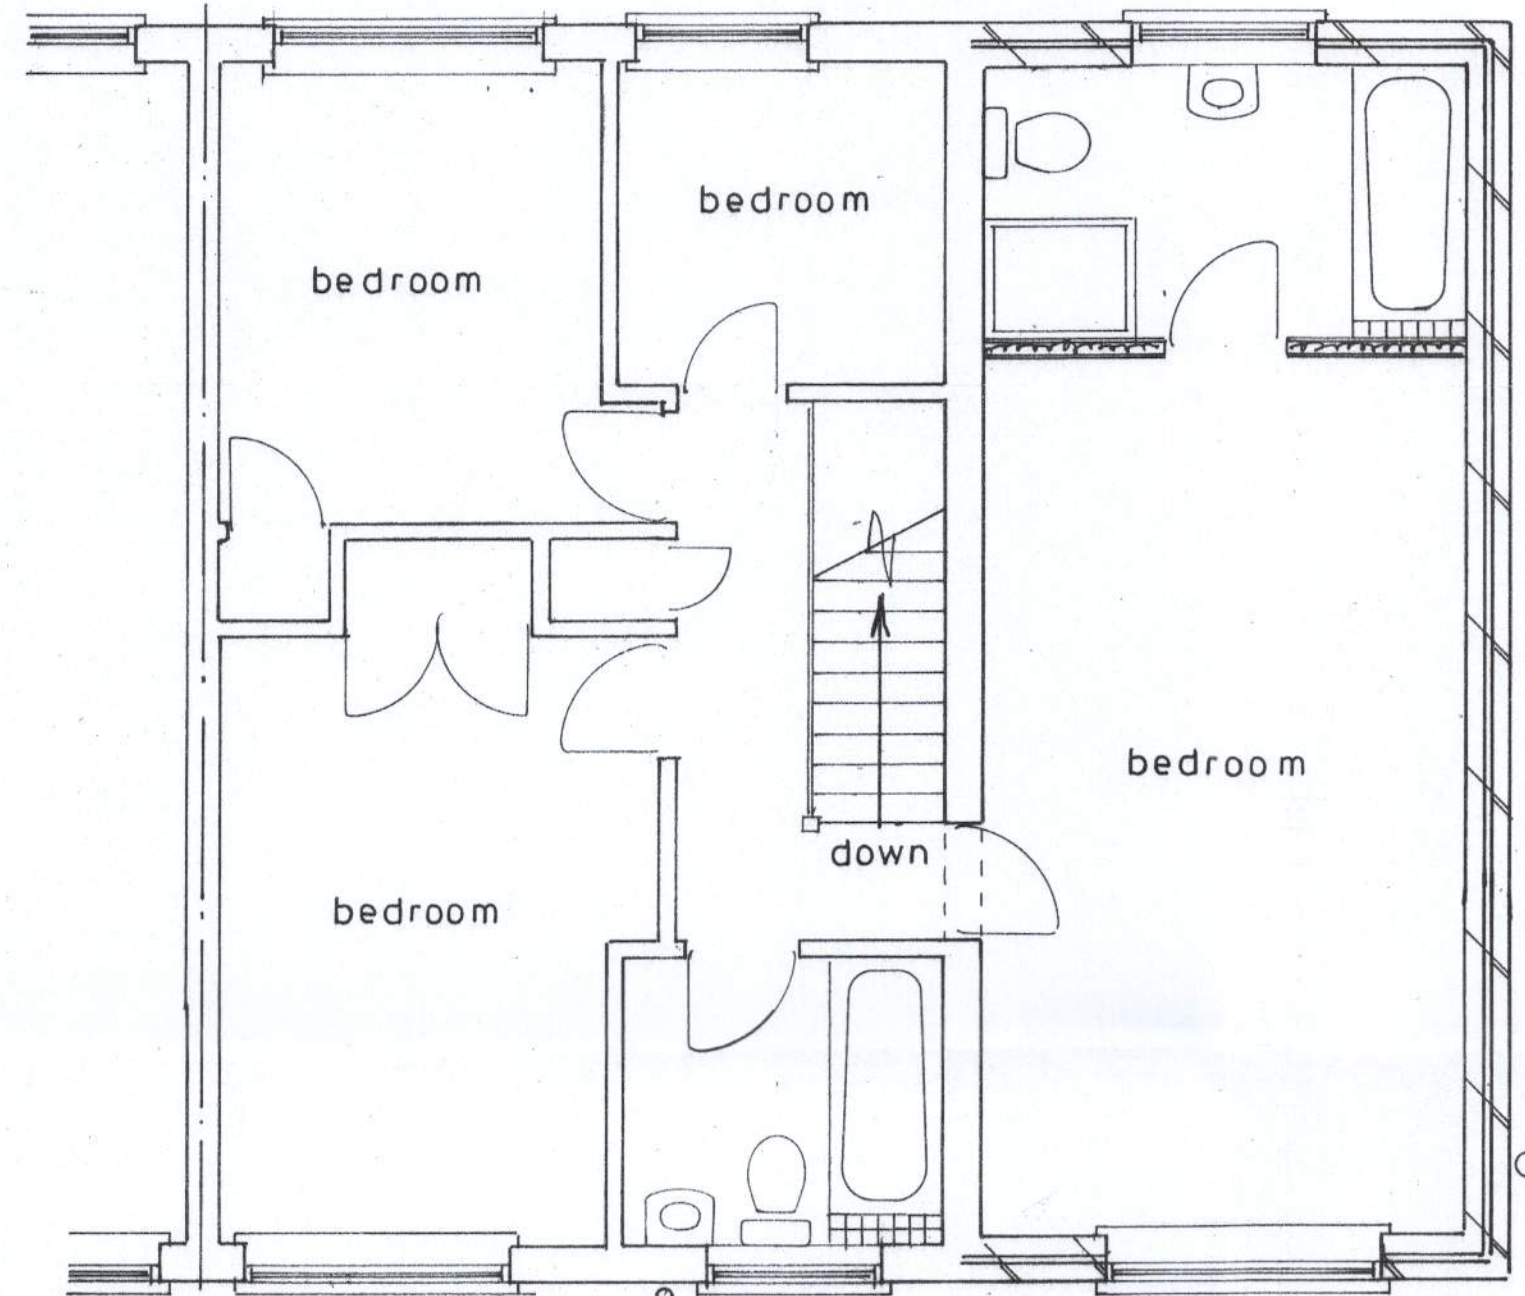

1st floor plan

1 : 50

Proposed

PROPOSED TWO STOREY EXTENSION AT 22 TYNE WAY ALDWICK
FOR MR & MRS.N.O'CONNOR.

sheet 2 of 3

Bryan Butcher
Rainbow Cottage
Nyetimber Lane
Bognor Regis PO21 3JX
01243 266871
07973 233442
bryan.butcher@btinternet.com
www.bryanbutcher.com