



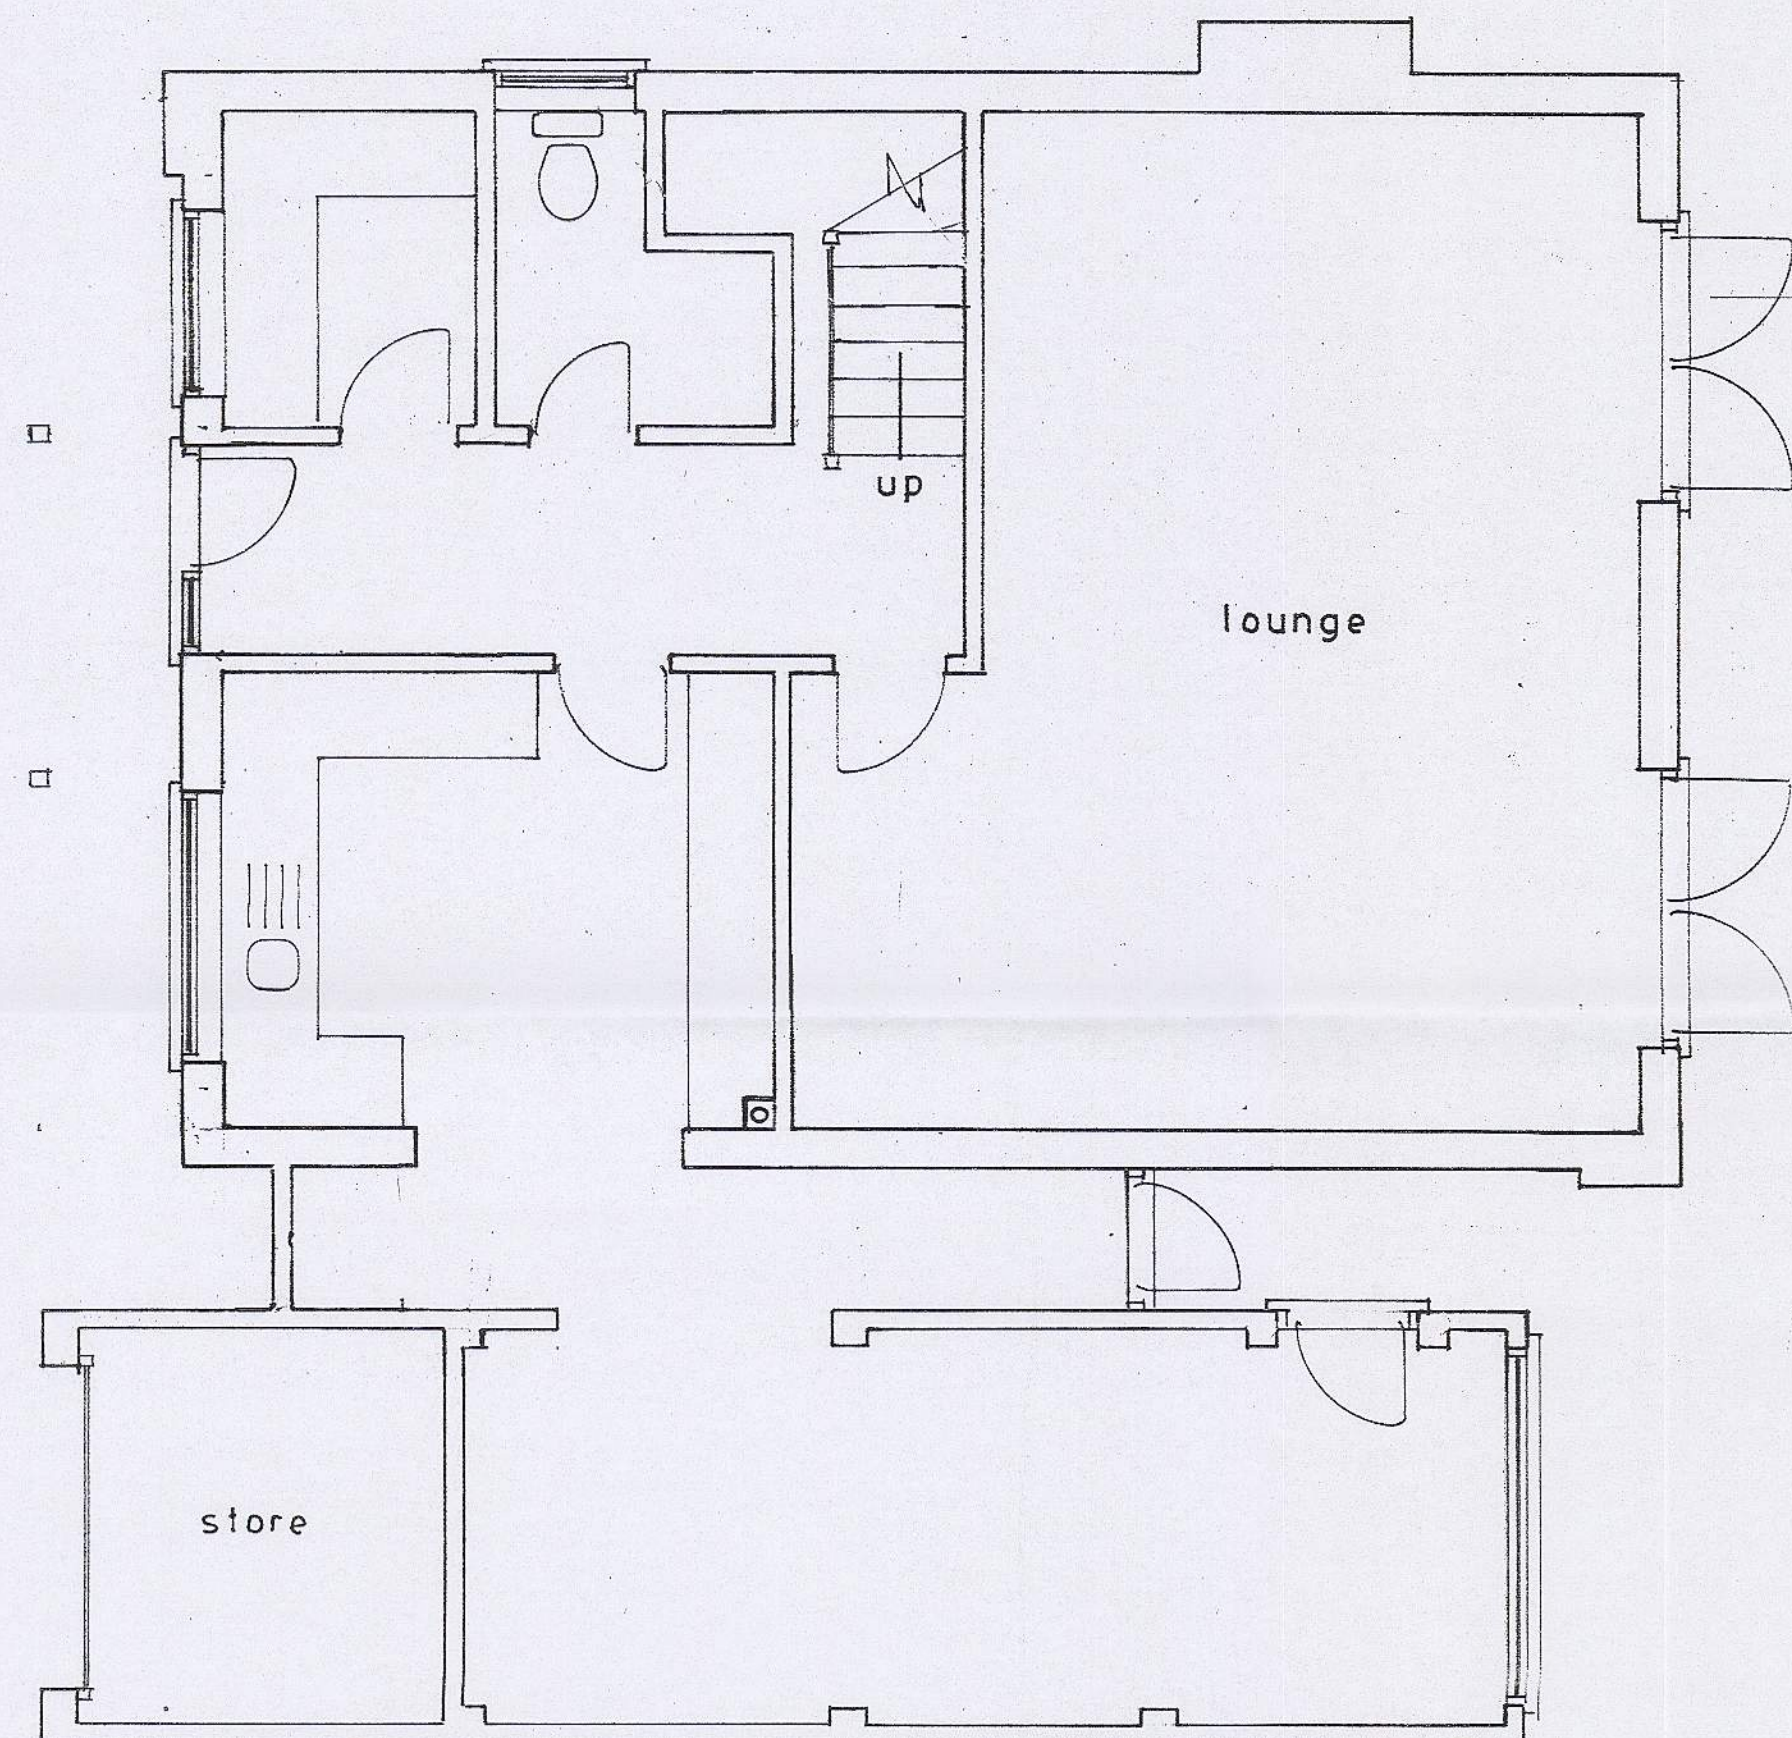


Plan
1 : 50

Existing

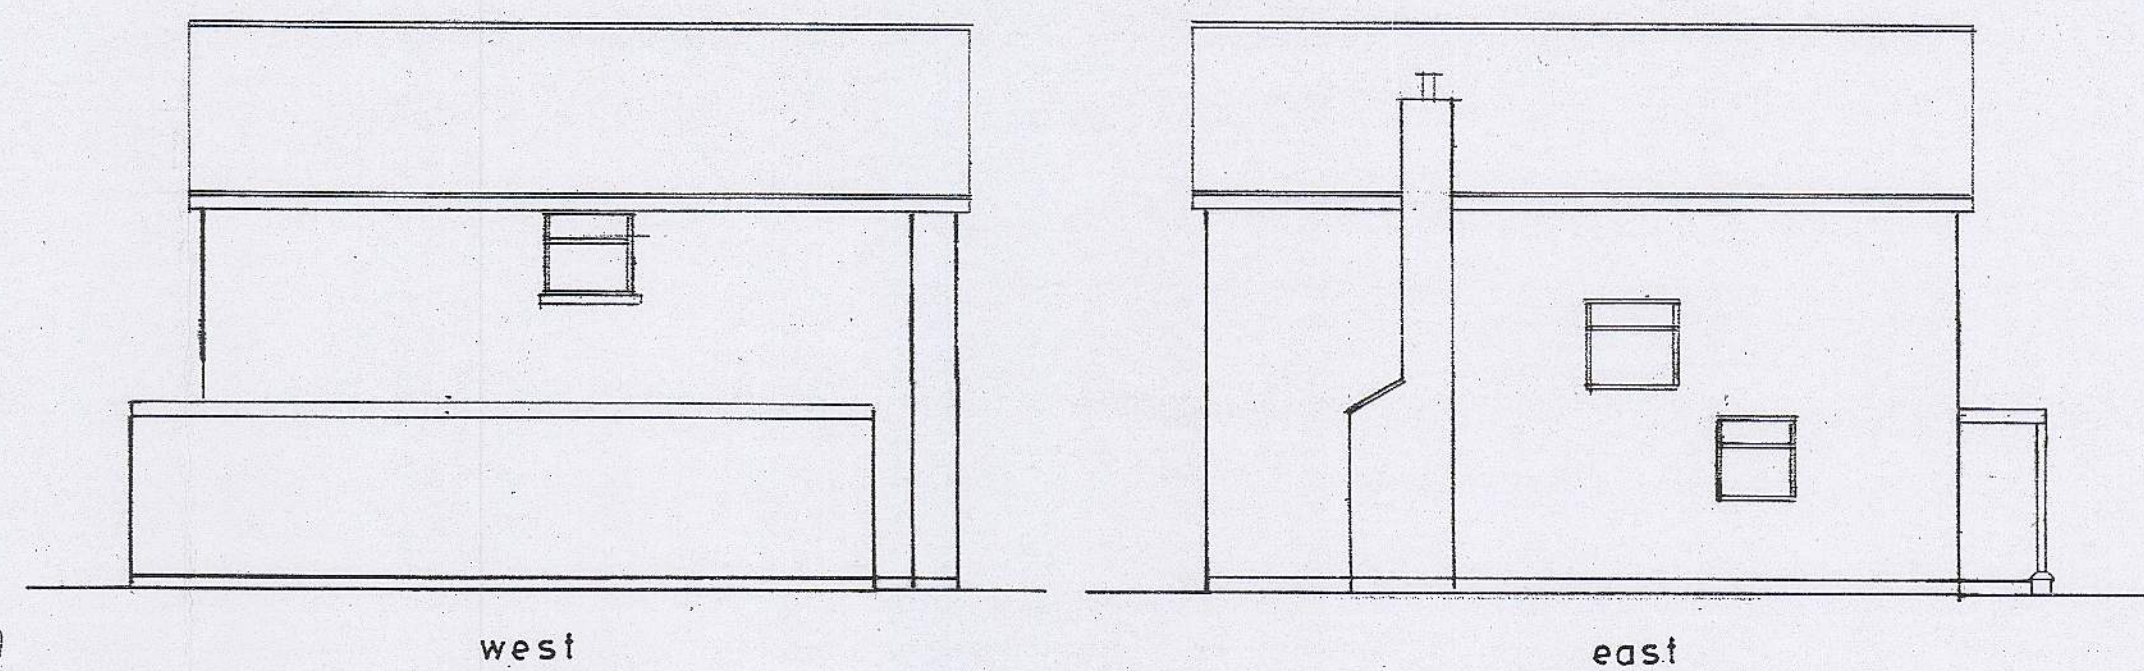


west

east

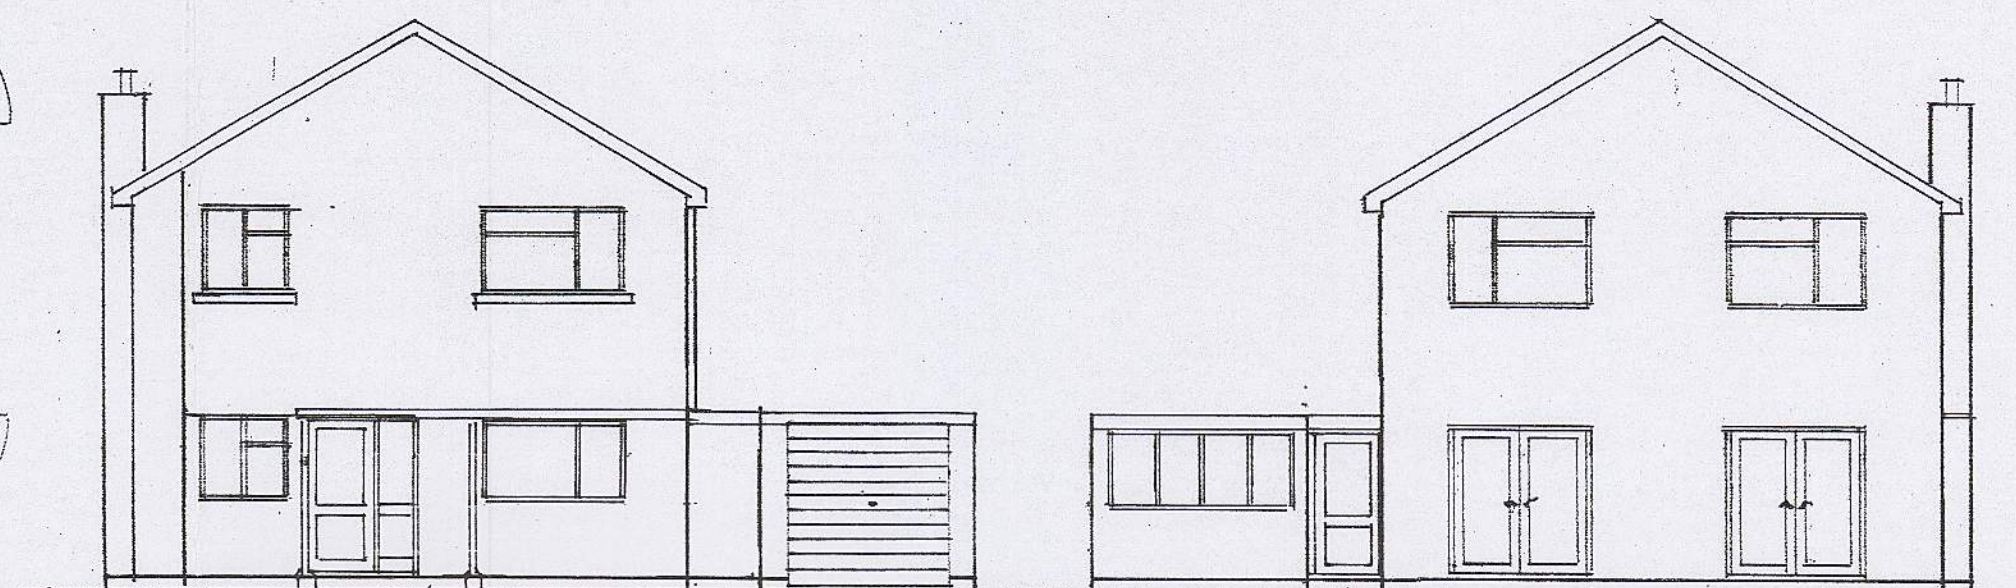


north

south
1 : 100

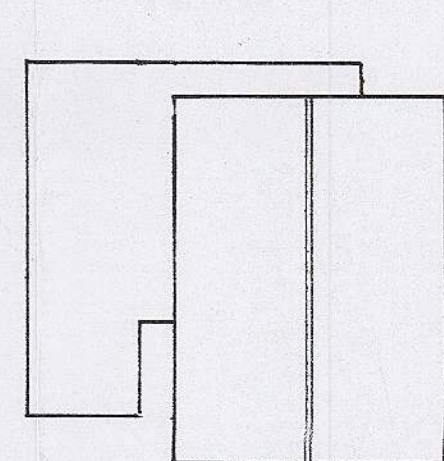

roof plan
1 : 200

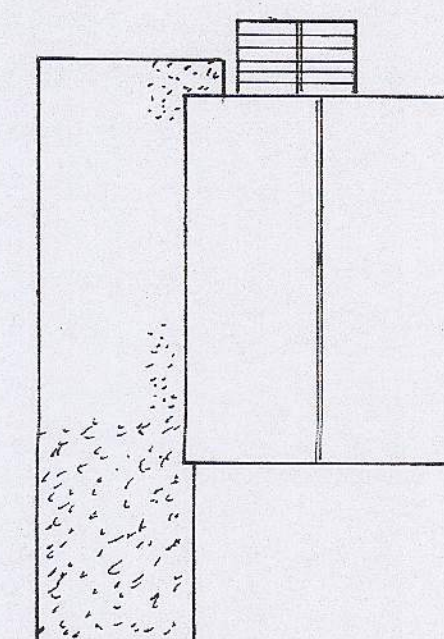

proposed roof plan

sheet 3 of 3

PROPOSED SINGLE STOREY EXTENSION AND CONVERSION OF PART GARAGE
AT 54, KINGSWAY, CRAIGWEIL FOR MR. & MRS. B. WHITWORTH.

Bryan Butcher
Rainbow Cottage
Nyetimber Lane
Bognor Regis PO21 3JX
01243 266871
07973 233442
bryan.butcher@btinternet.com
www.bryanbutcher.com