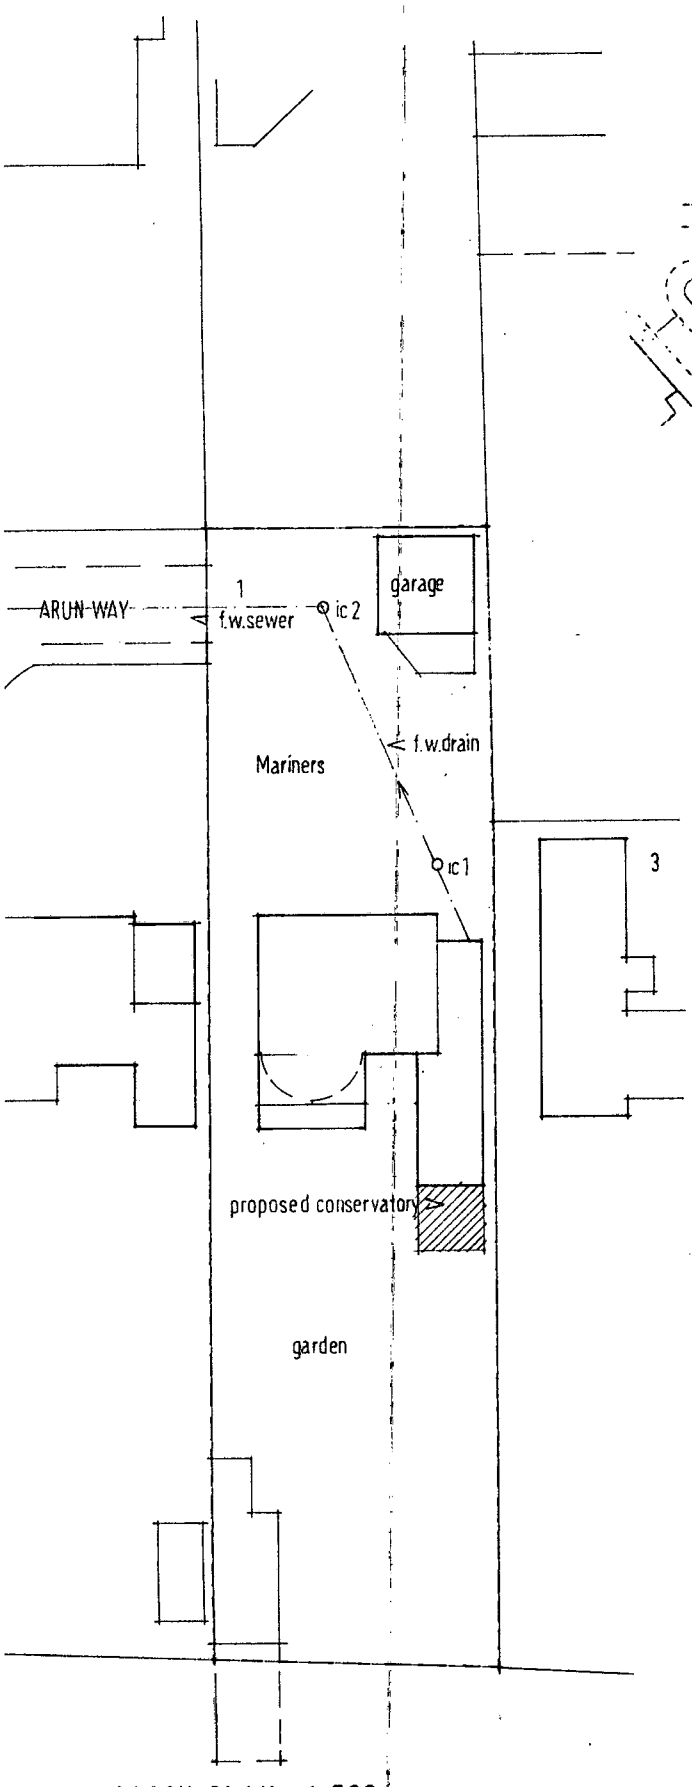

BLOCK PLAN 1:500

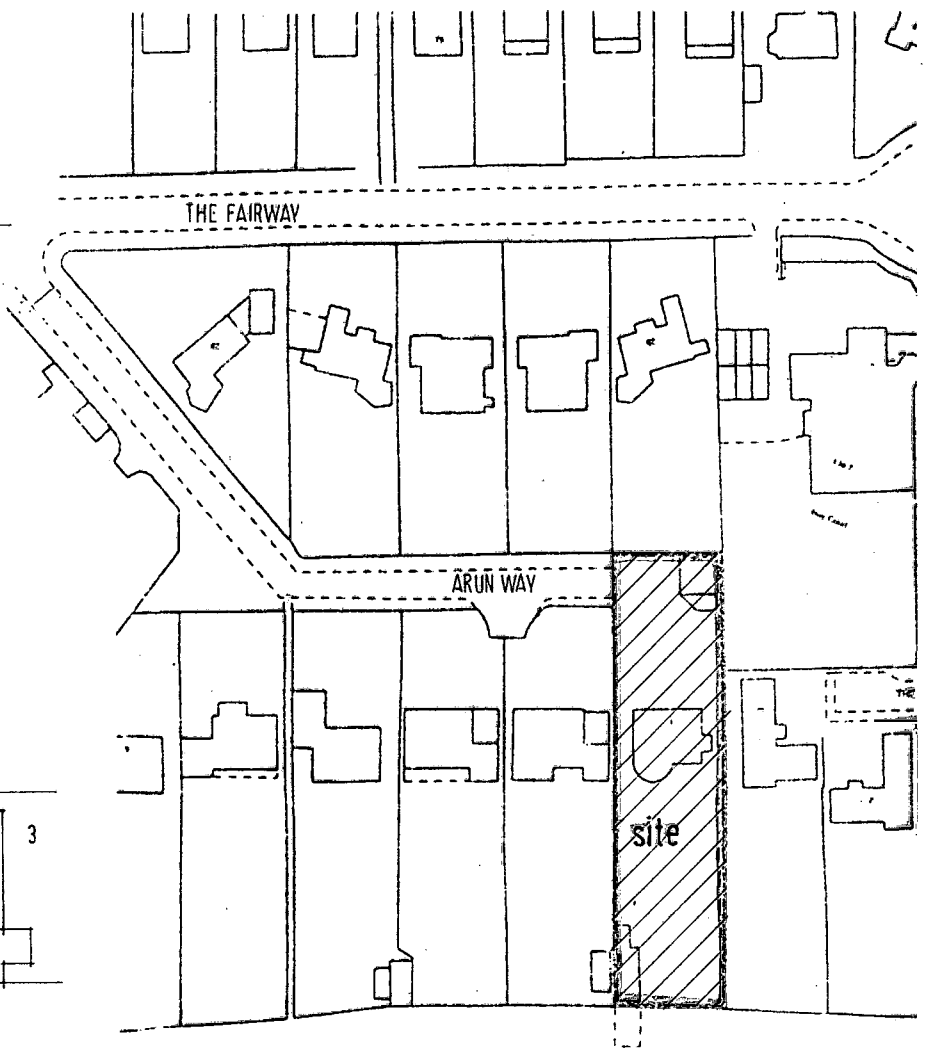

SITE LOCATION 1:1250

ARUN DISTRICT COUNCIL				
No.	AW	295	05	
RECEIVED	17.11.05			