Notes
01 all dimensions to be checked prior to work on site

ARUN DISTRICT COUNCIL
No AW 295 05
RECEIVED 17 11.05

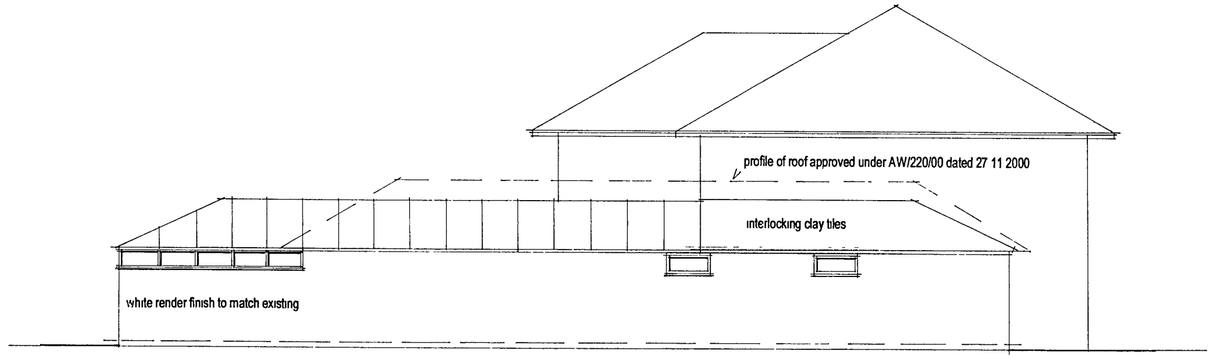

NORTH EAST ELEVATION

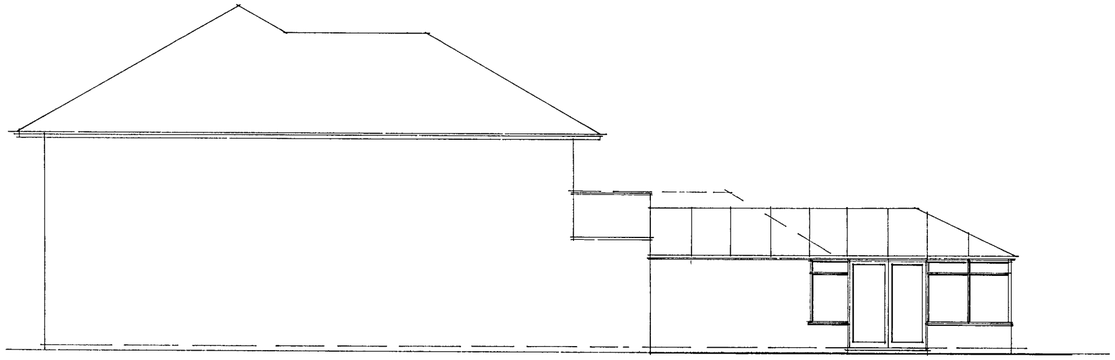

SOUTH WEST ELEVATION

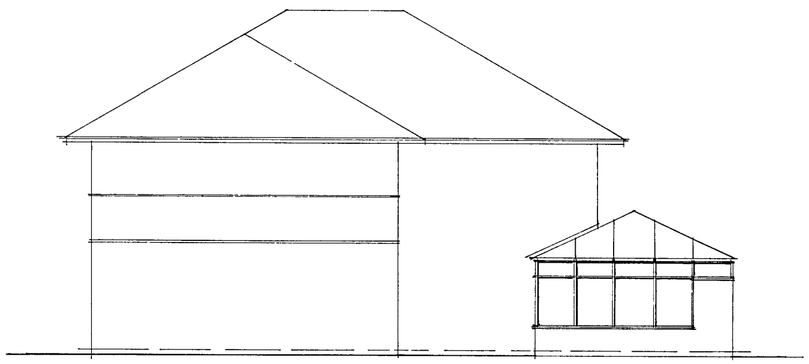

SOUTH EAST ELEVATION

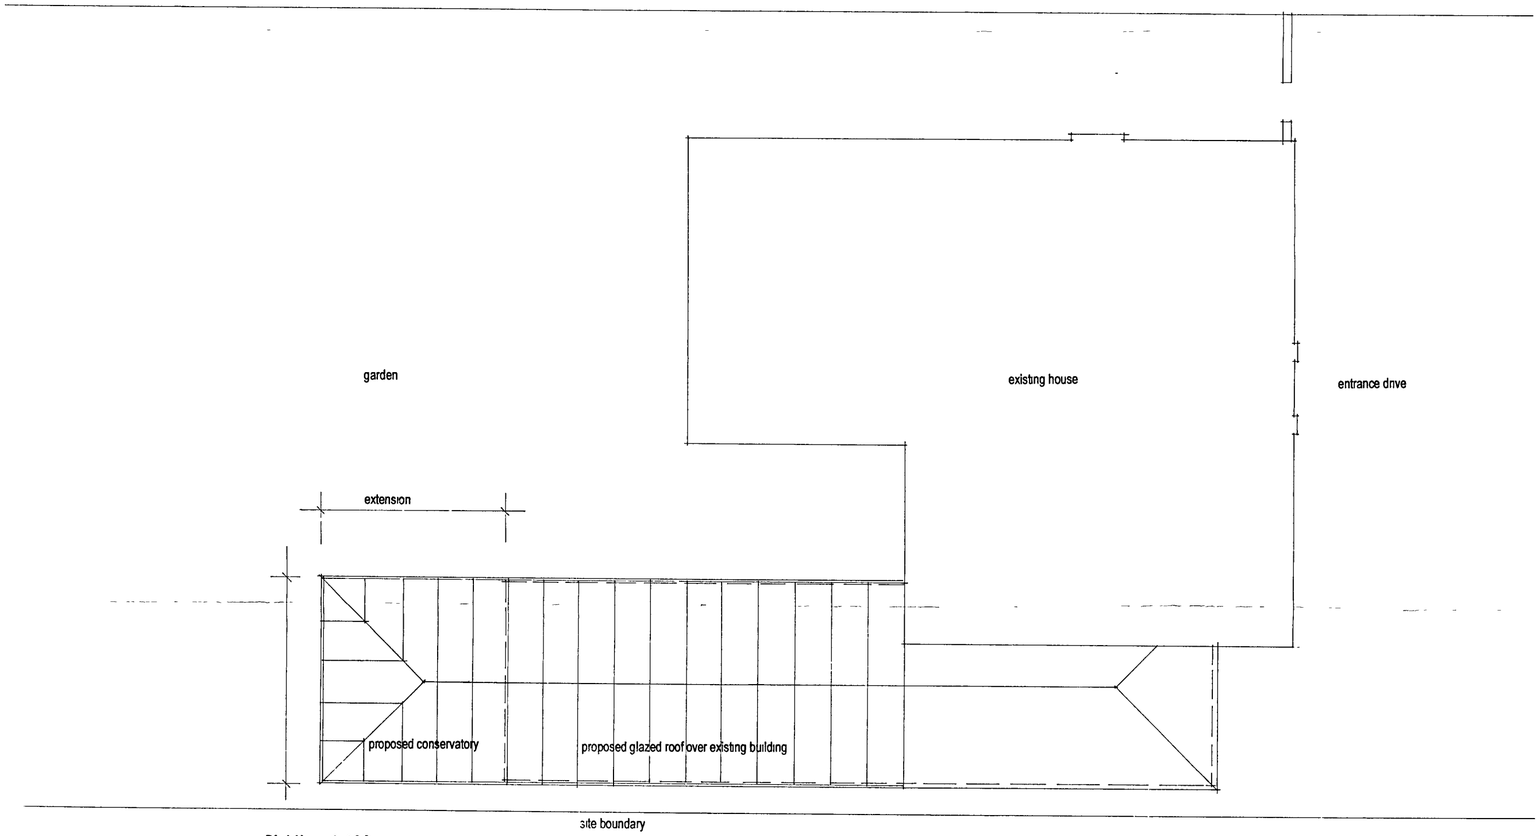

PLAN 1:100

PROPOSED CONSERVATORY AND GLAZED ROOF
TO EXISTING SWIMMING POOL BUILDING
'MARINERS' 1 ARUN WAY ALDWICK
BOGNOR REGIS WEST SUSSEX PO21 4HF

BAKER ASSOCIATES
ARCHITECTS SURVEYORS PLANNING CONSULTANTS
BEACH HOUSE 36-38 DAVENPORT ROAD
BOGNOR REGIS WEST SUSSEX PO22 7JS
TELEPHONE **01243 840481** FAX 01243 840482

DATE	DRAWN	SCALE	NUMBER
NOV 2005	A	1 100	0592/01

COPYRIGHT OF THIS DRAWING REMAINS THE PROPERTY OF ALAN BAKER ASSOCIATES