




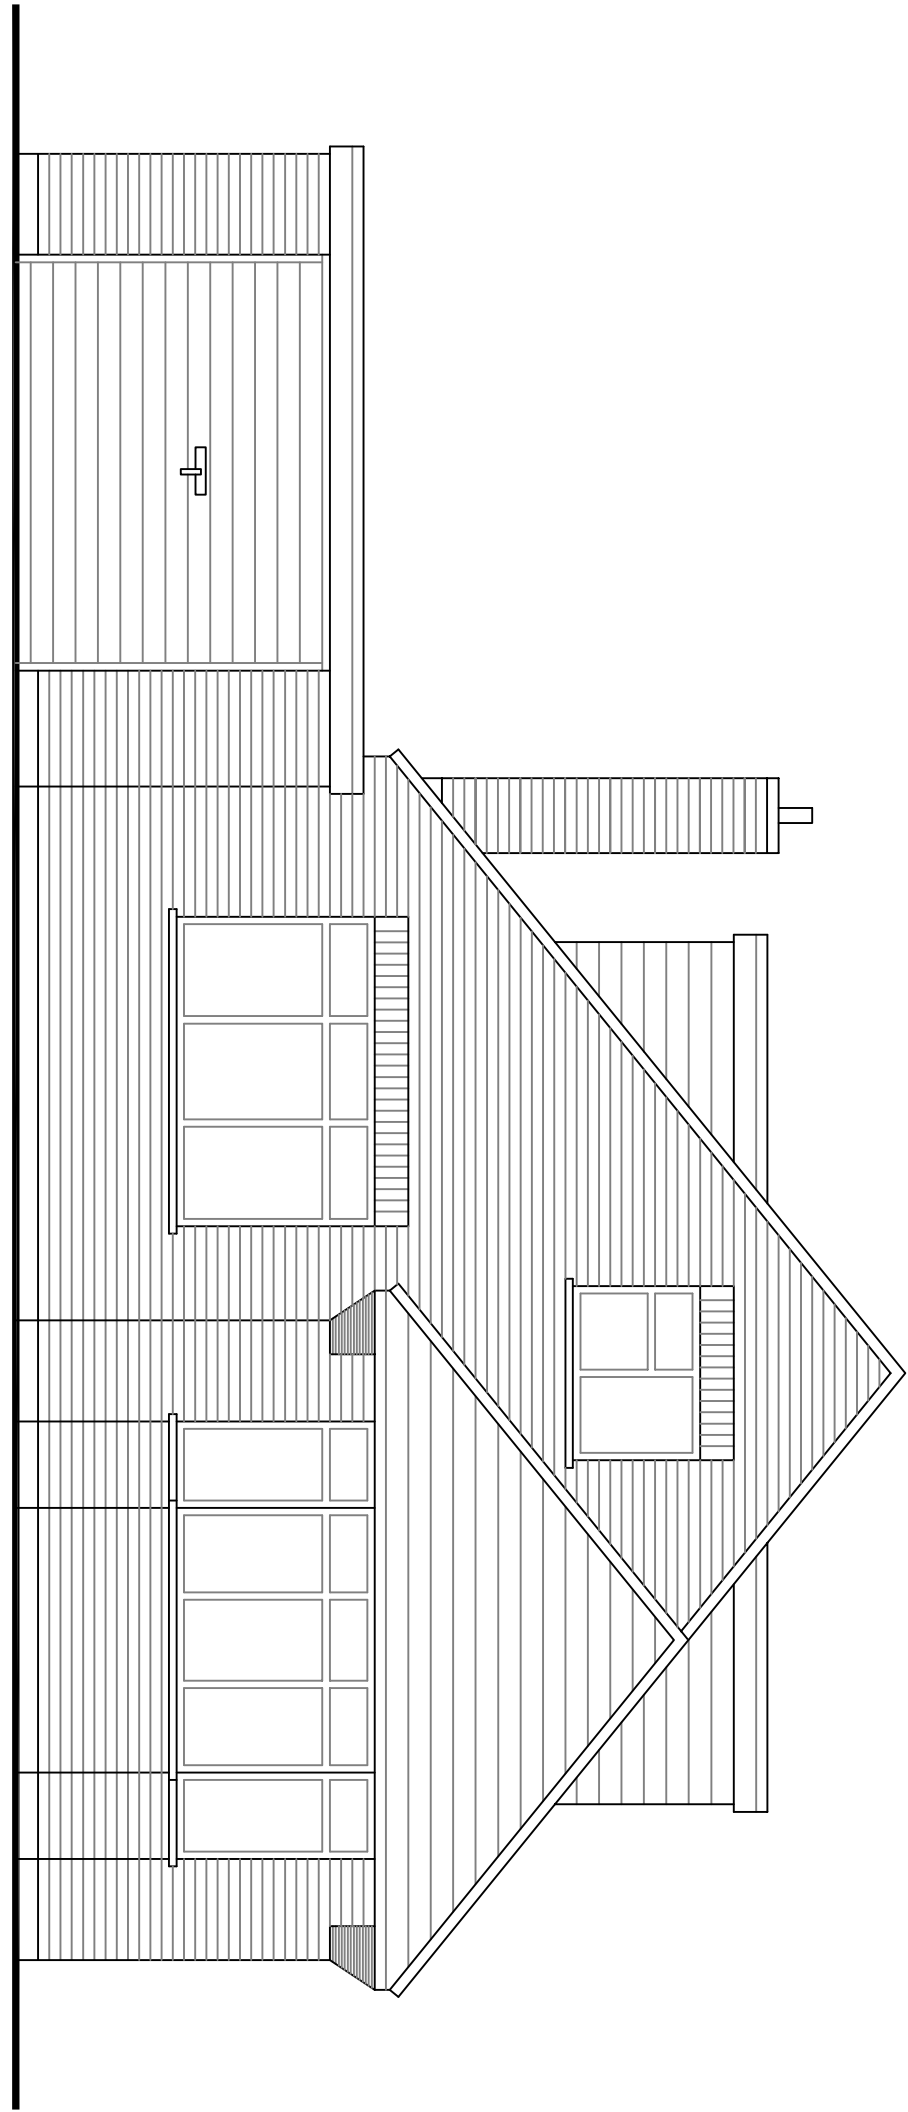


Existing East Elevation

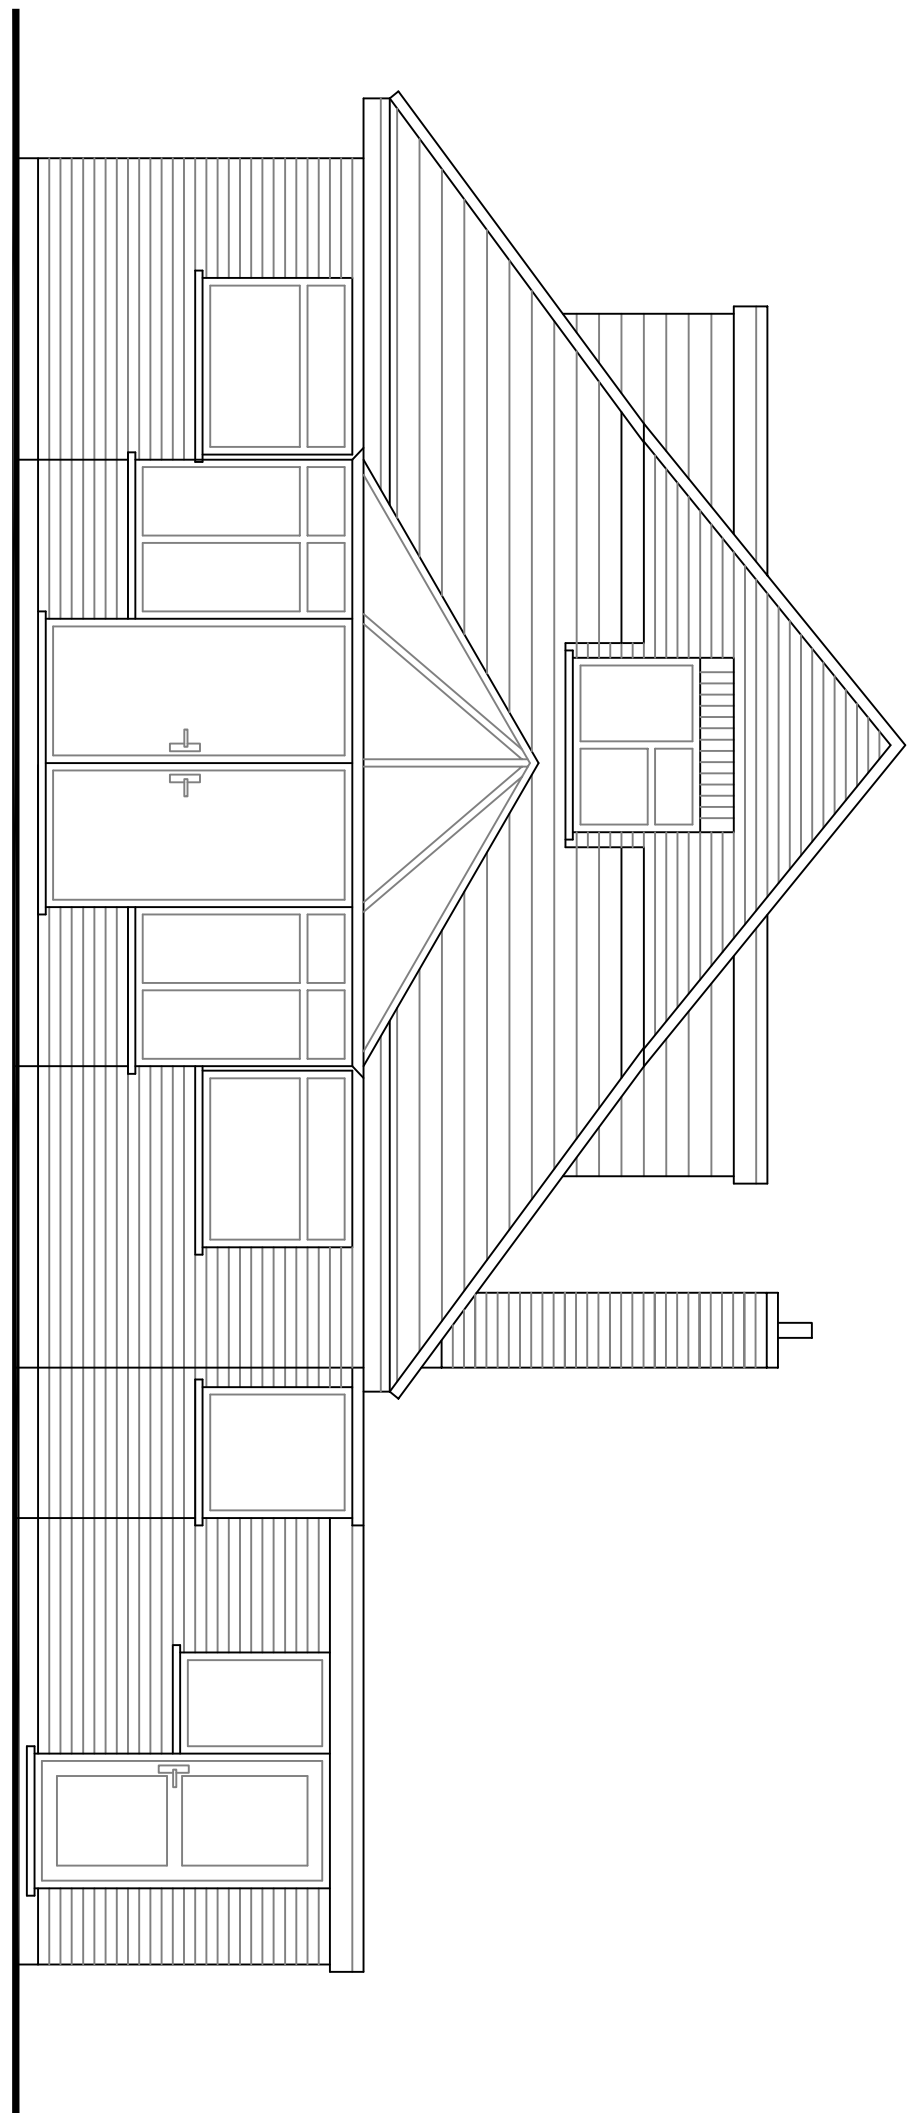

Existing West Elevation

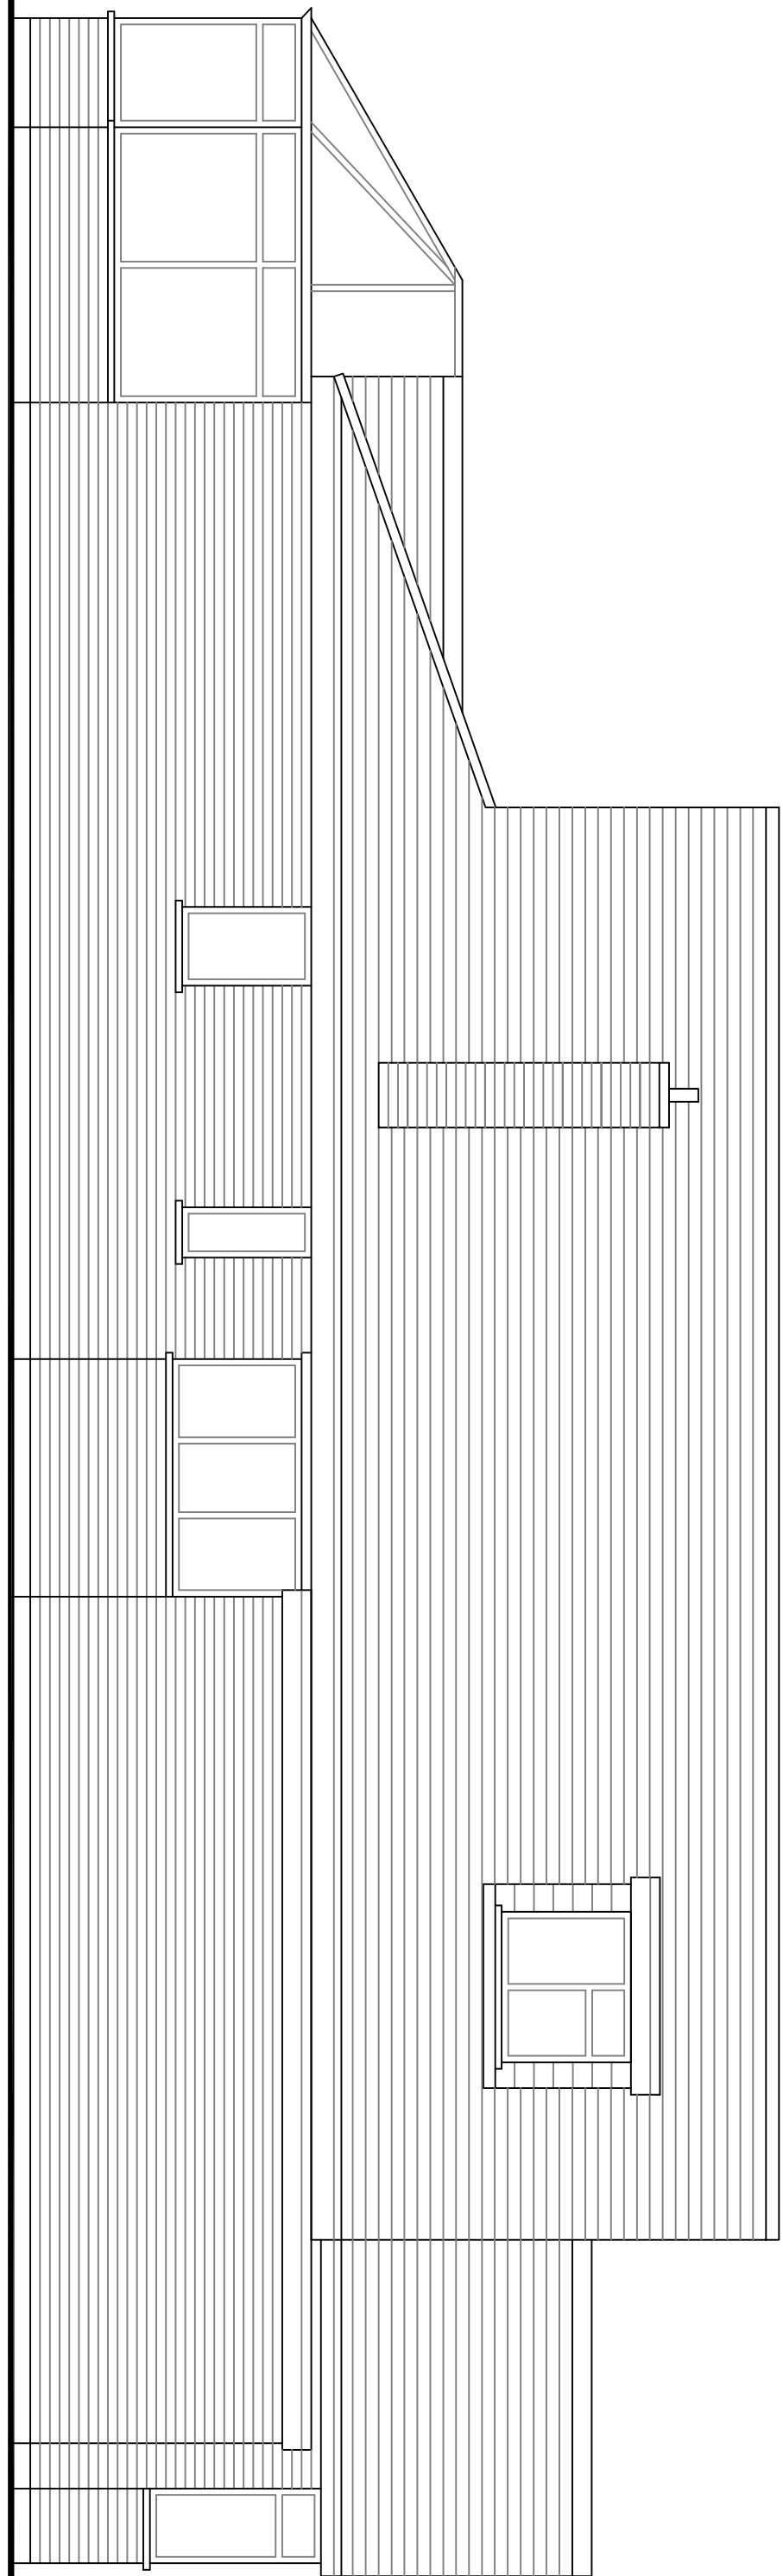

Existing South Elevation

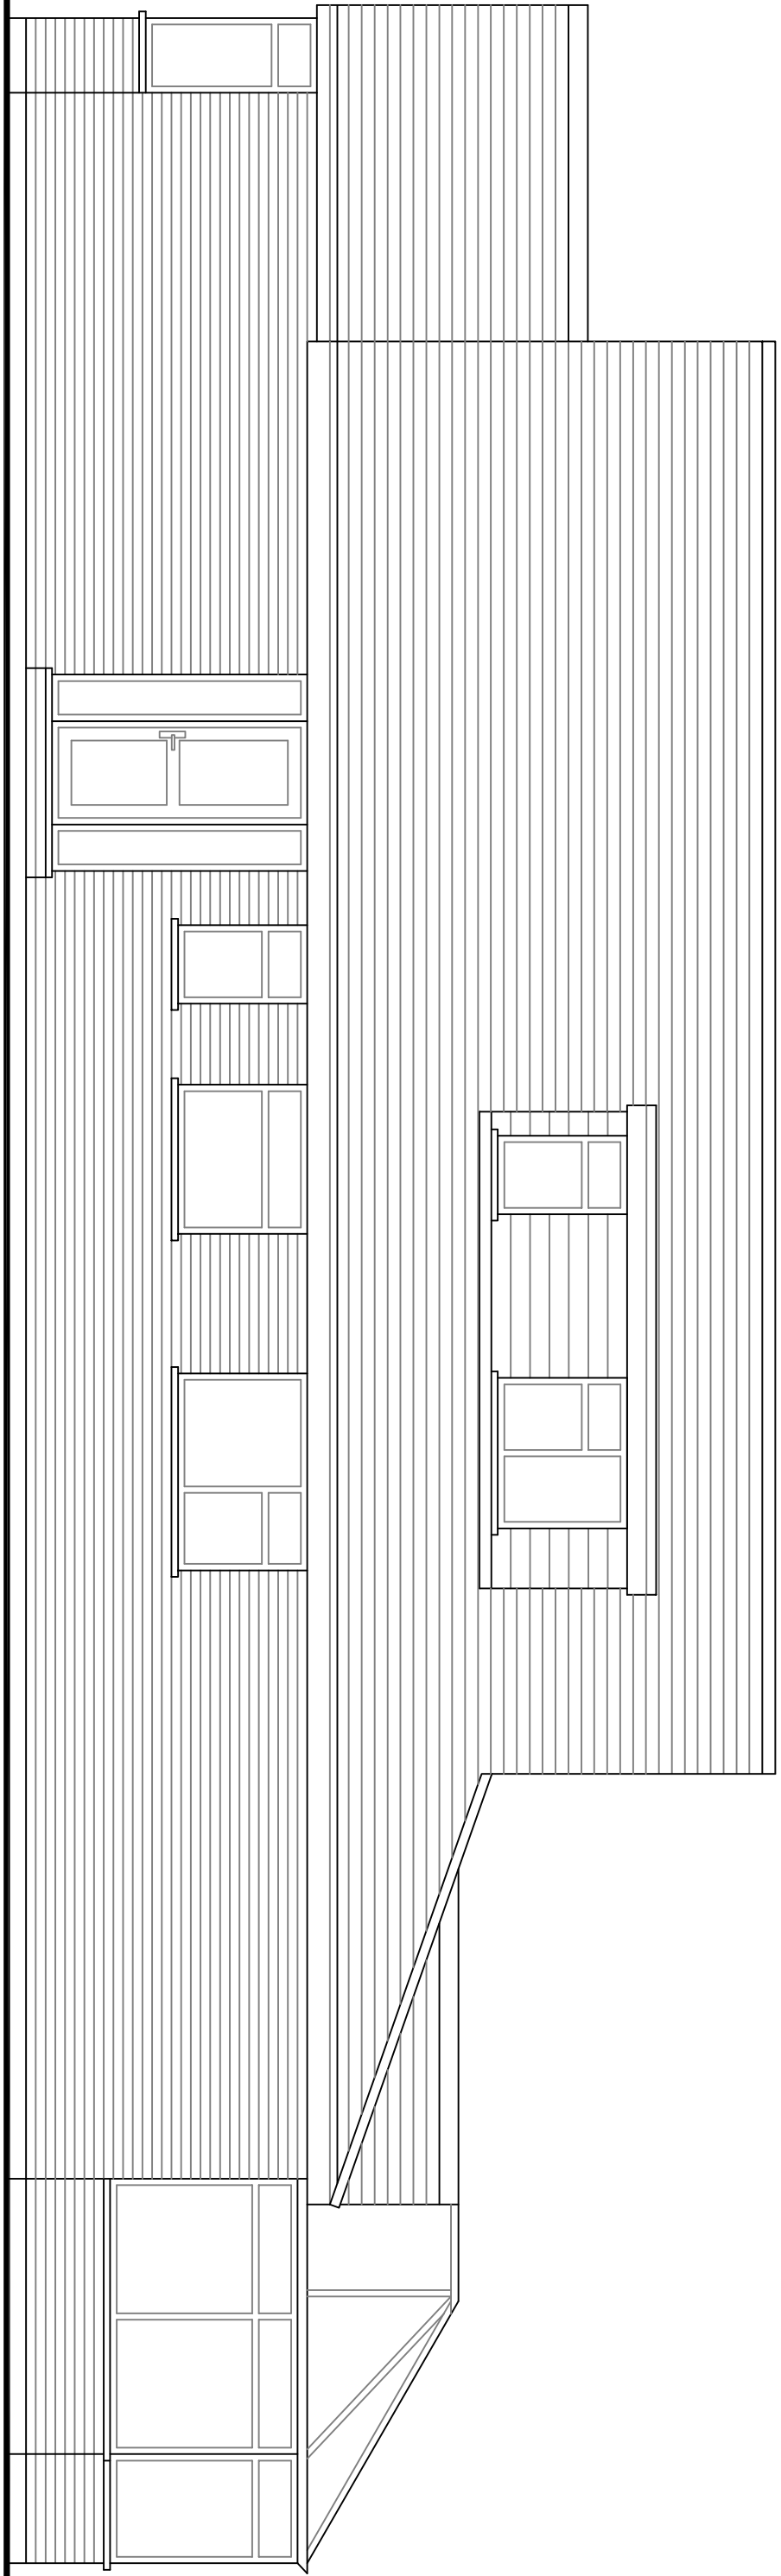

Existing North Elevation

Item/ref	Quantity	Title/Name, designation, material, dimension etc			Article No./Reference	
Designed by	Checked by	Approved by	- date	Filename	Date	Scale
16	XXX				October 2018	1:50

9 Aigburth Avenue

Proposed Alterations

01

Edition 0
Sheet 1/1