




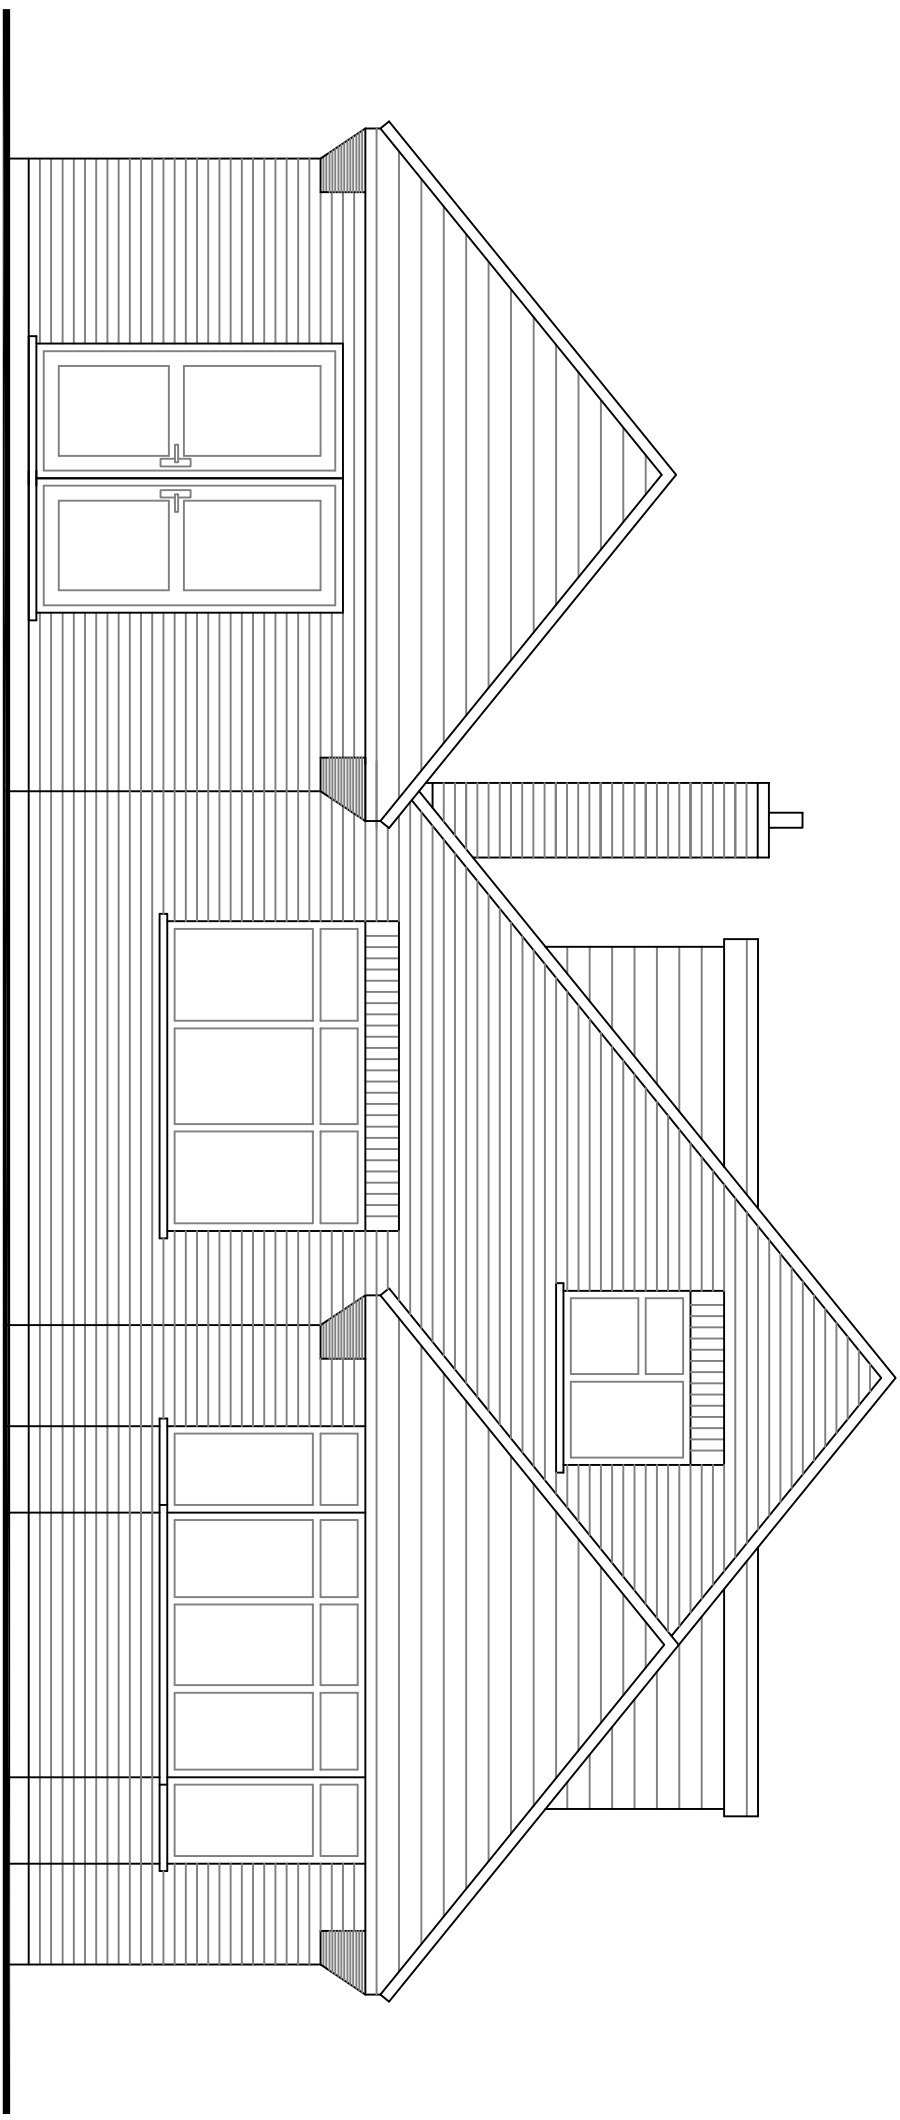


Proposed East Elevation

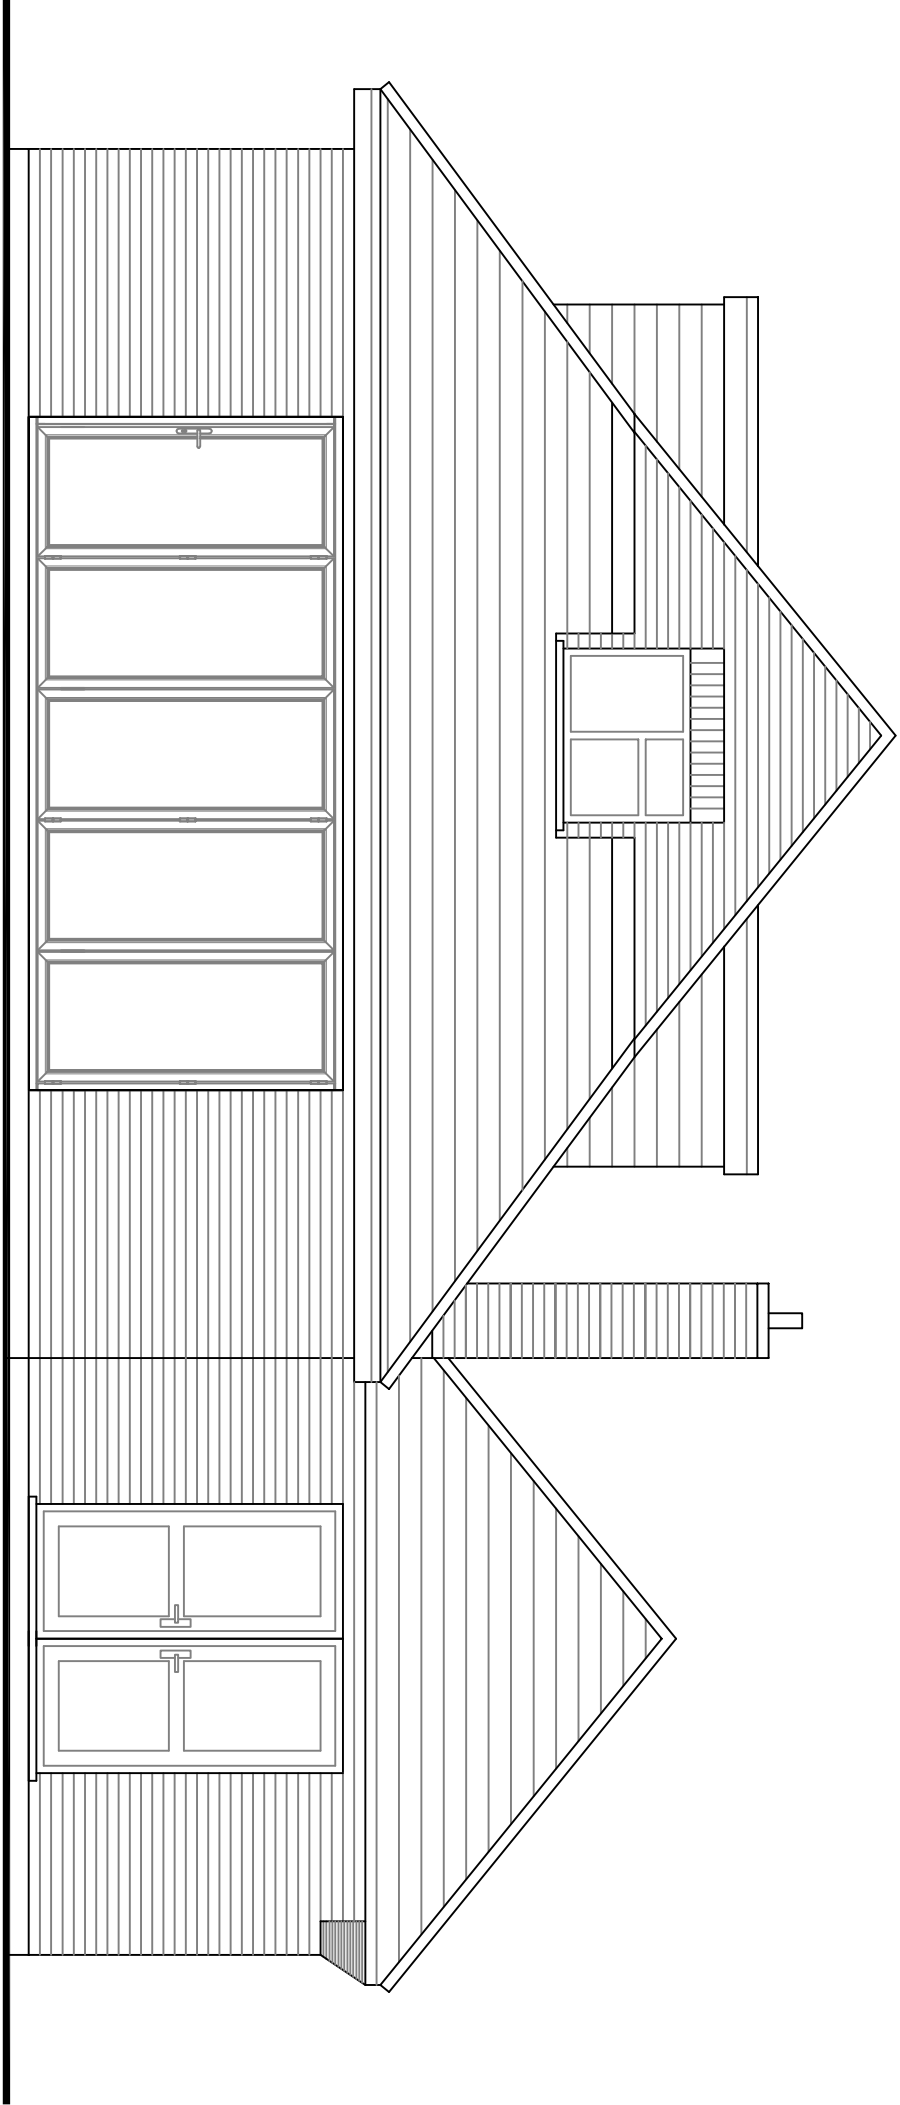

Proposed West Elevation

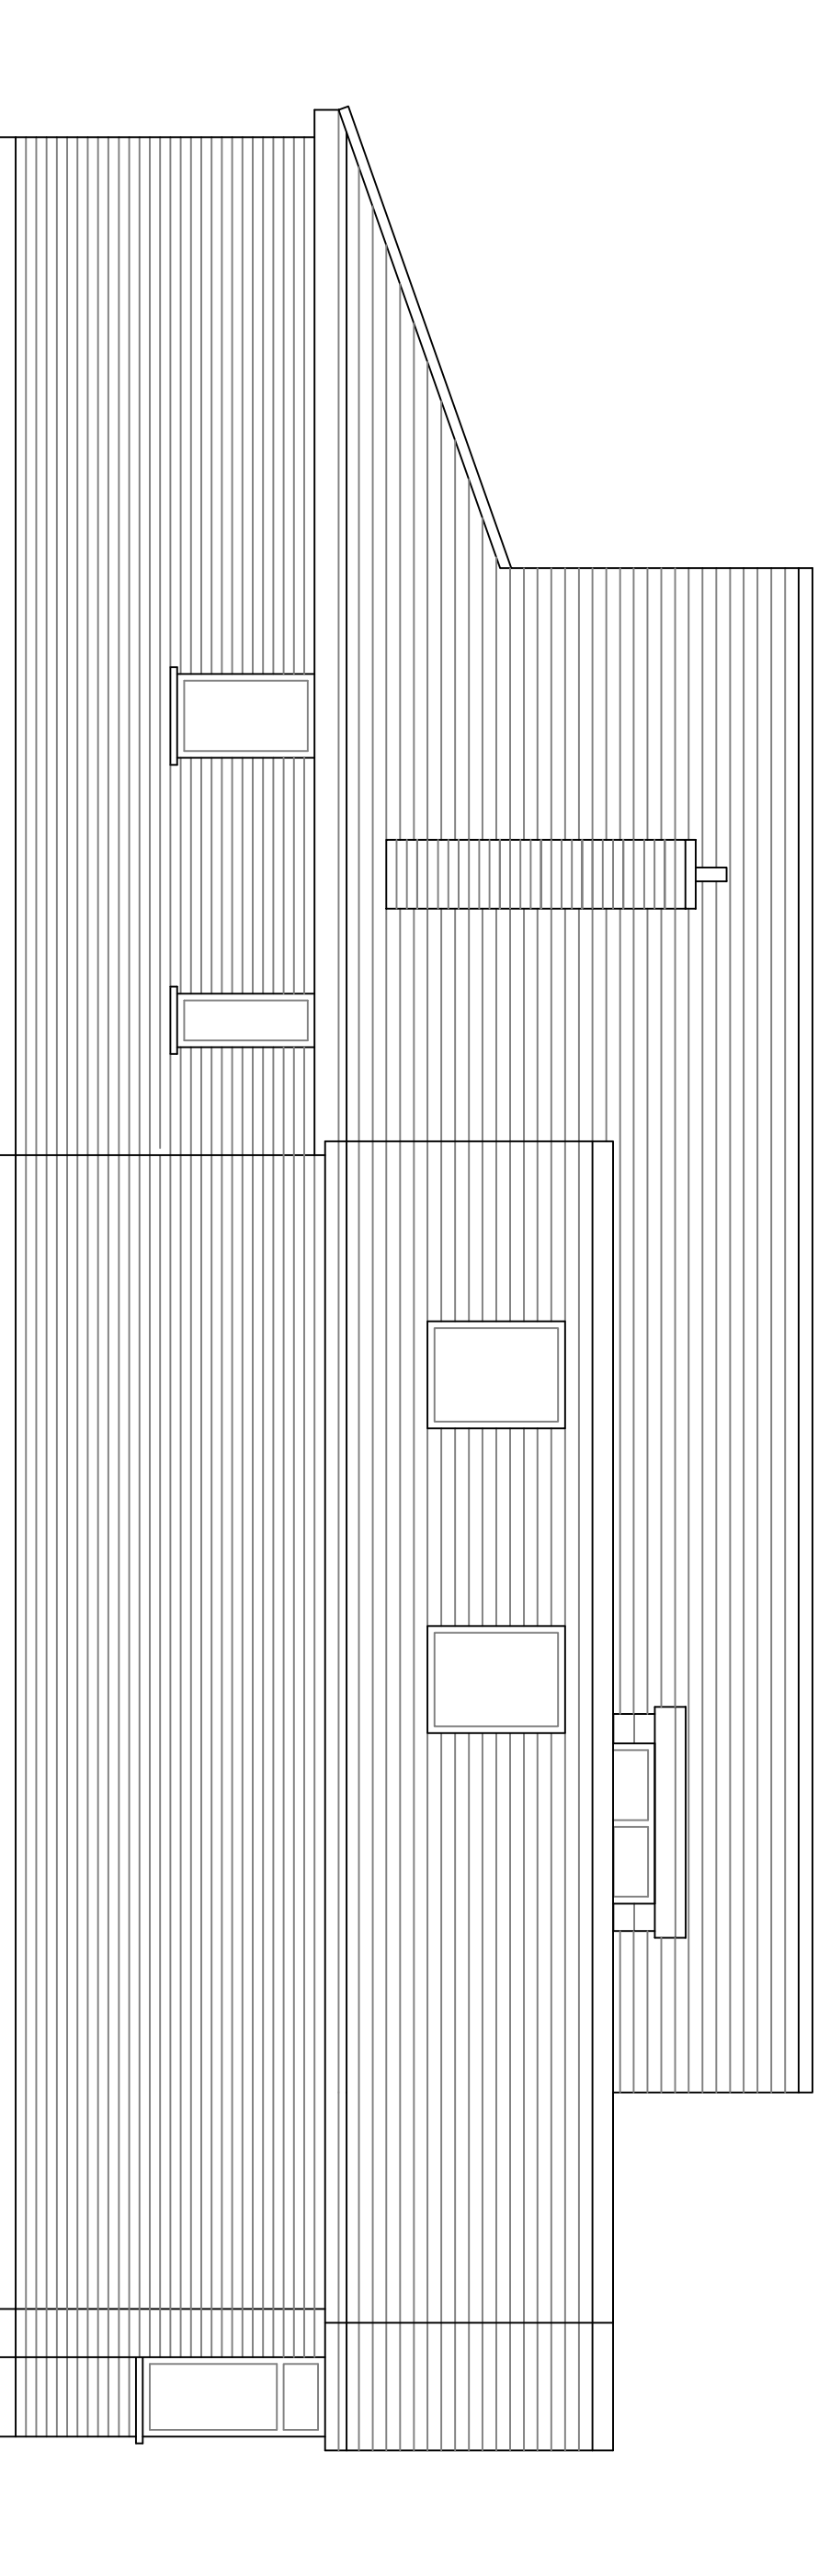

Proposed South Elevation

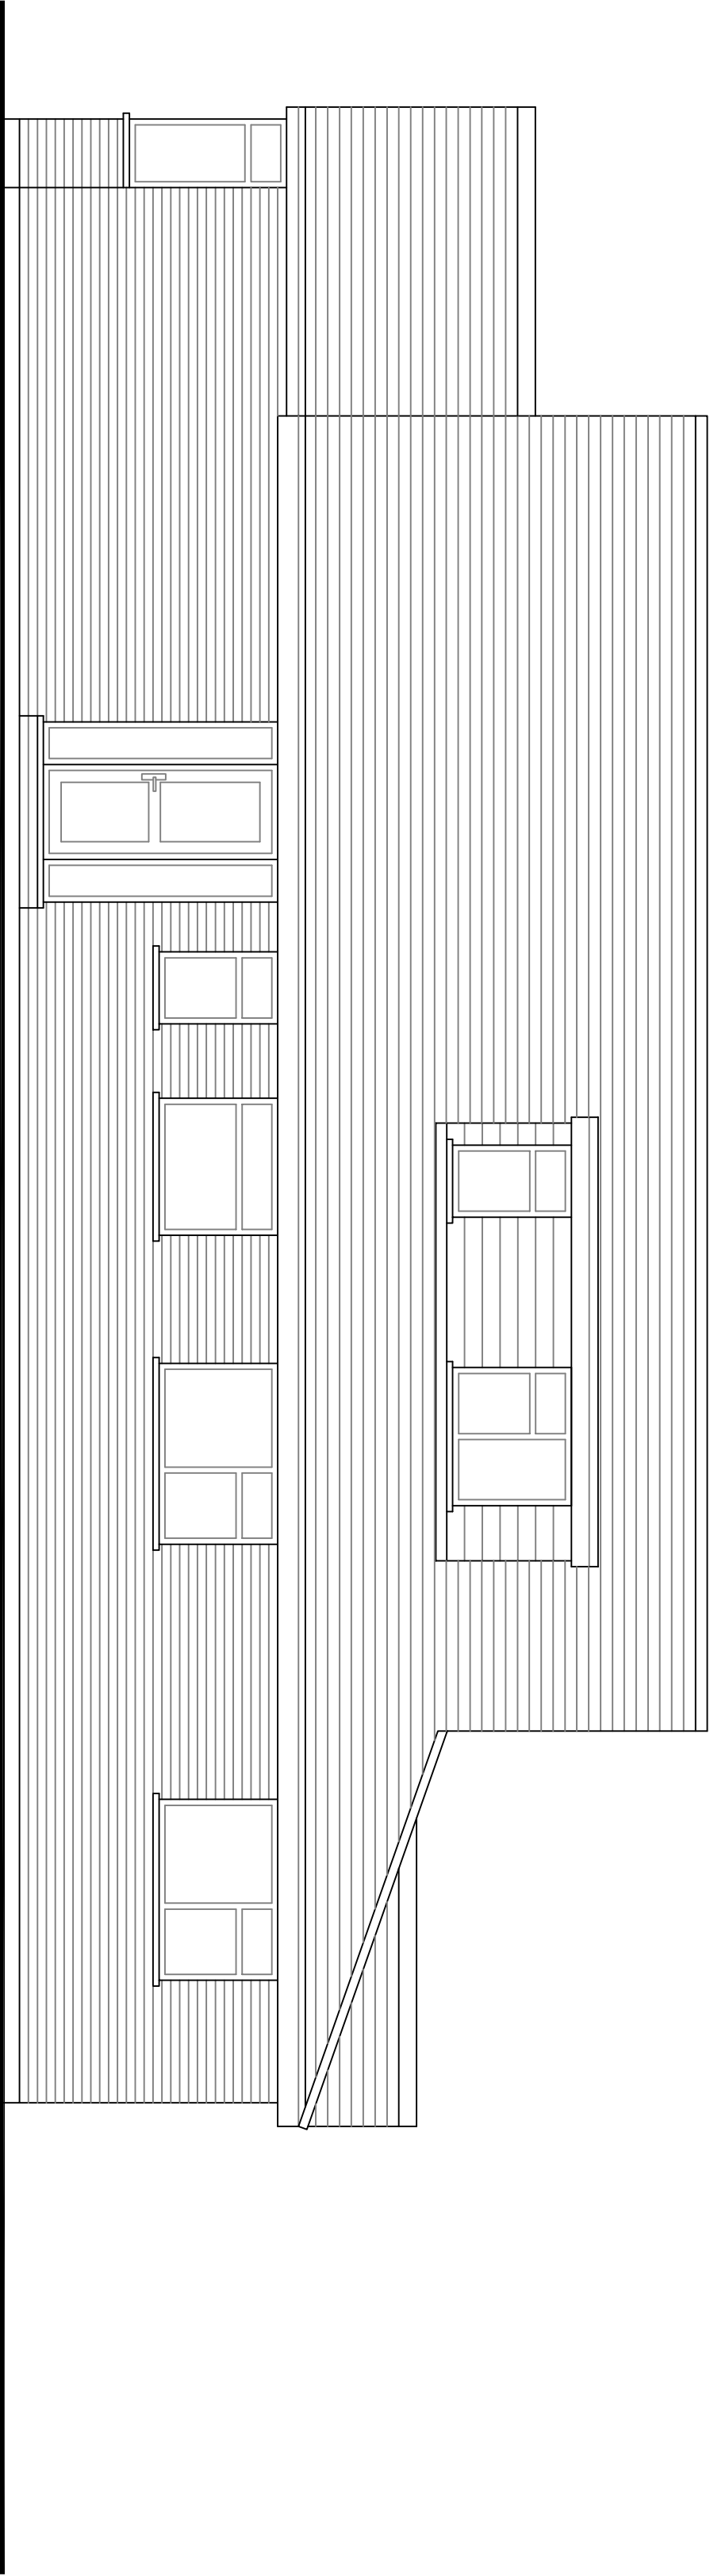

Proposed North Elevation

Itemref	Quantity	Title/Name, designation, material, dimension etc			Article No./Reference	
Designed by	Checked by	Approved by	- date	Filename	Date	Scale
1/6	XXX				October 2018	1:50

9 Aigburth Avenue

Proposed Alterations

03

Edition Sheet

0

1/1