



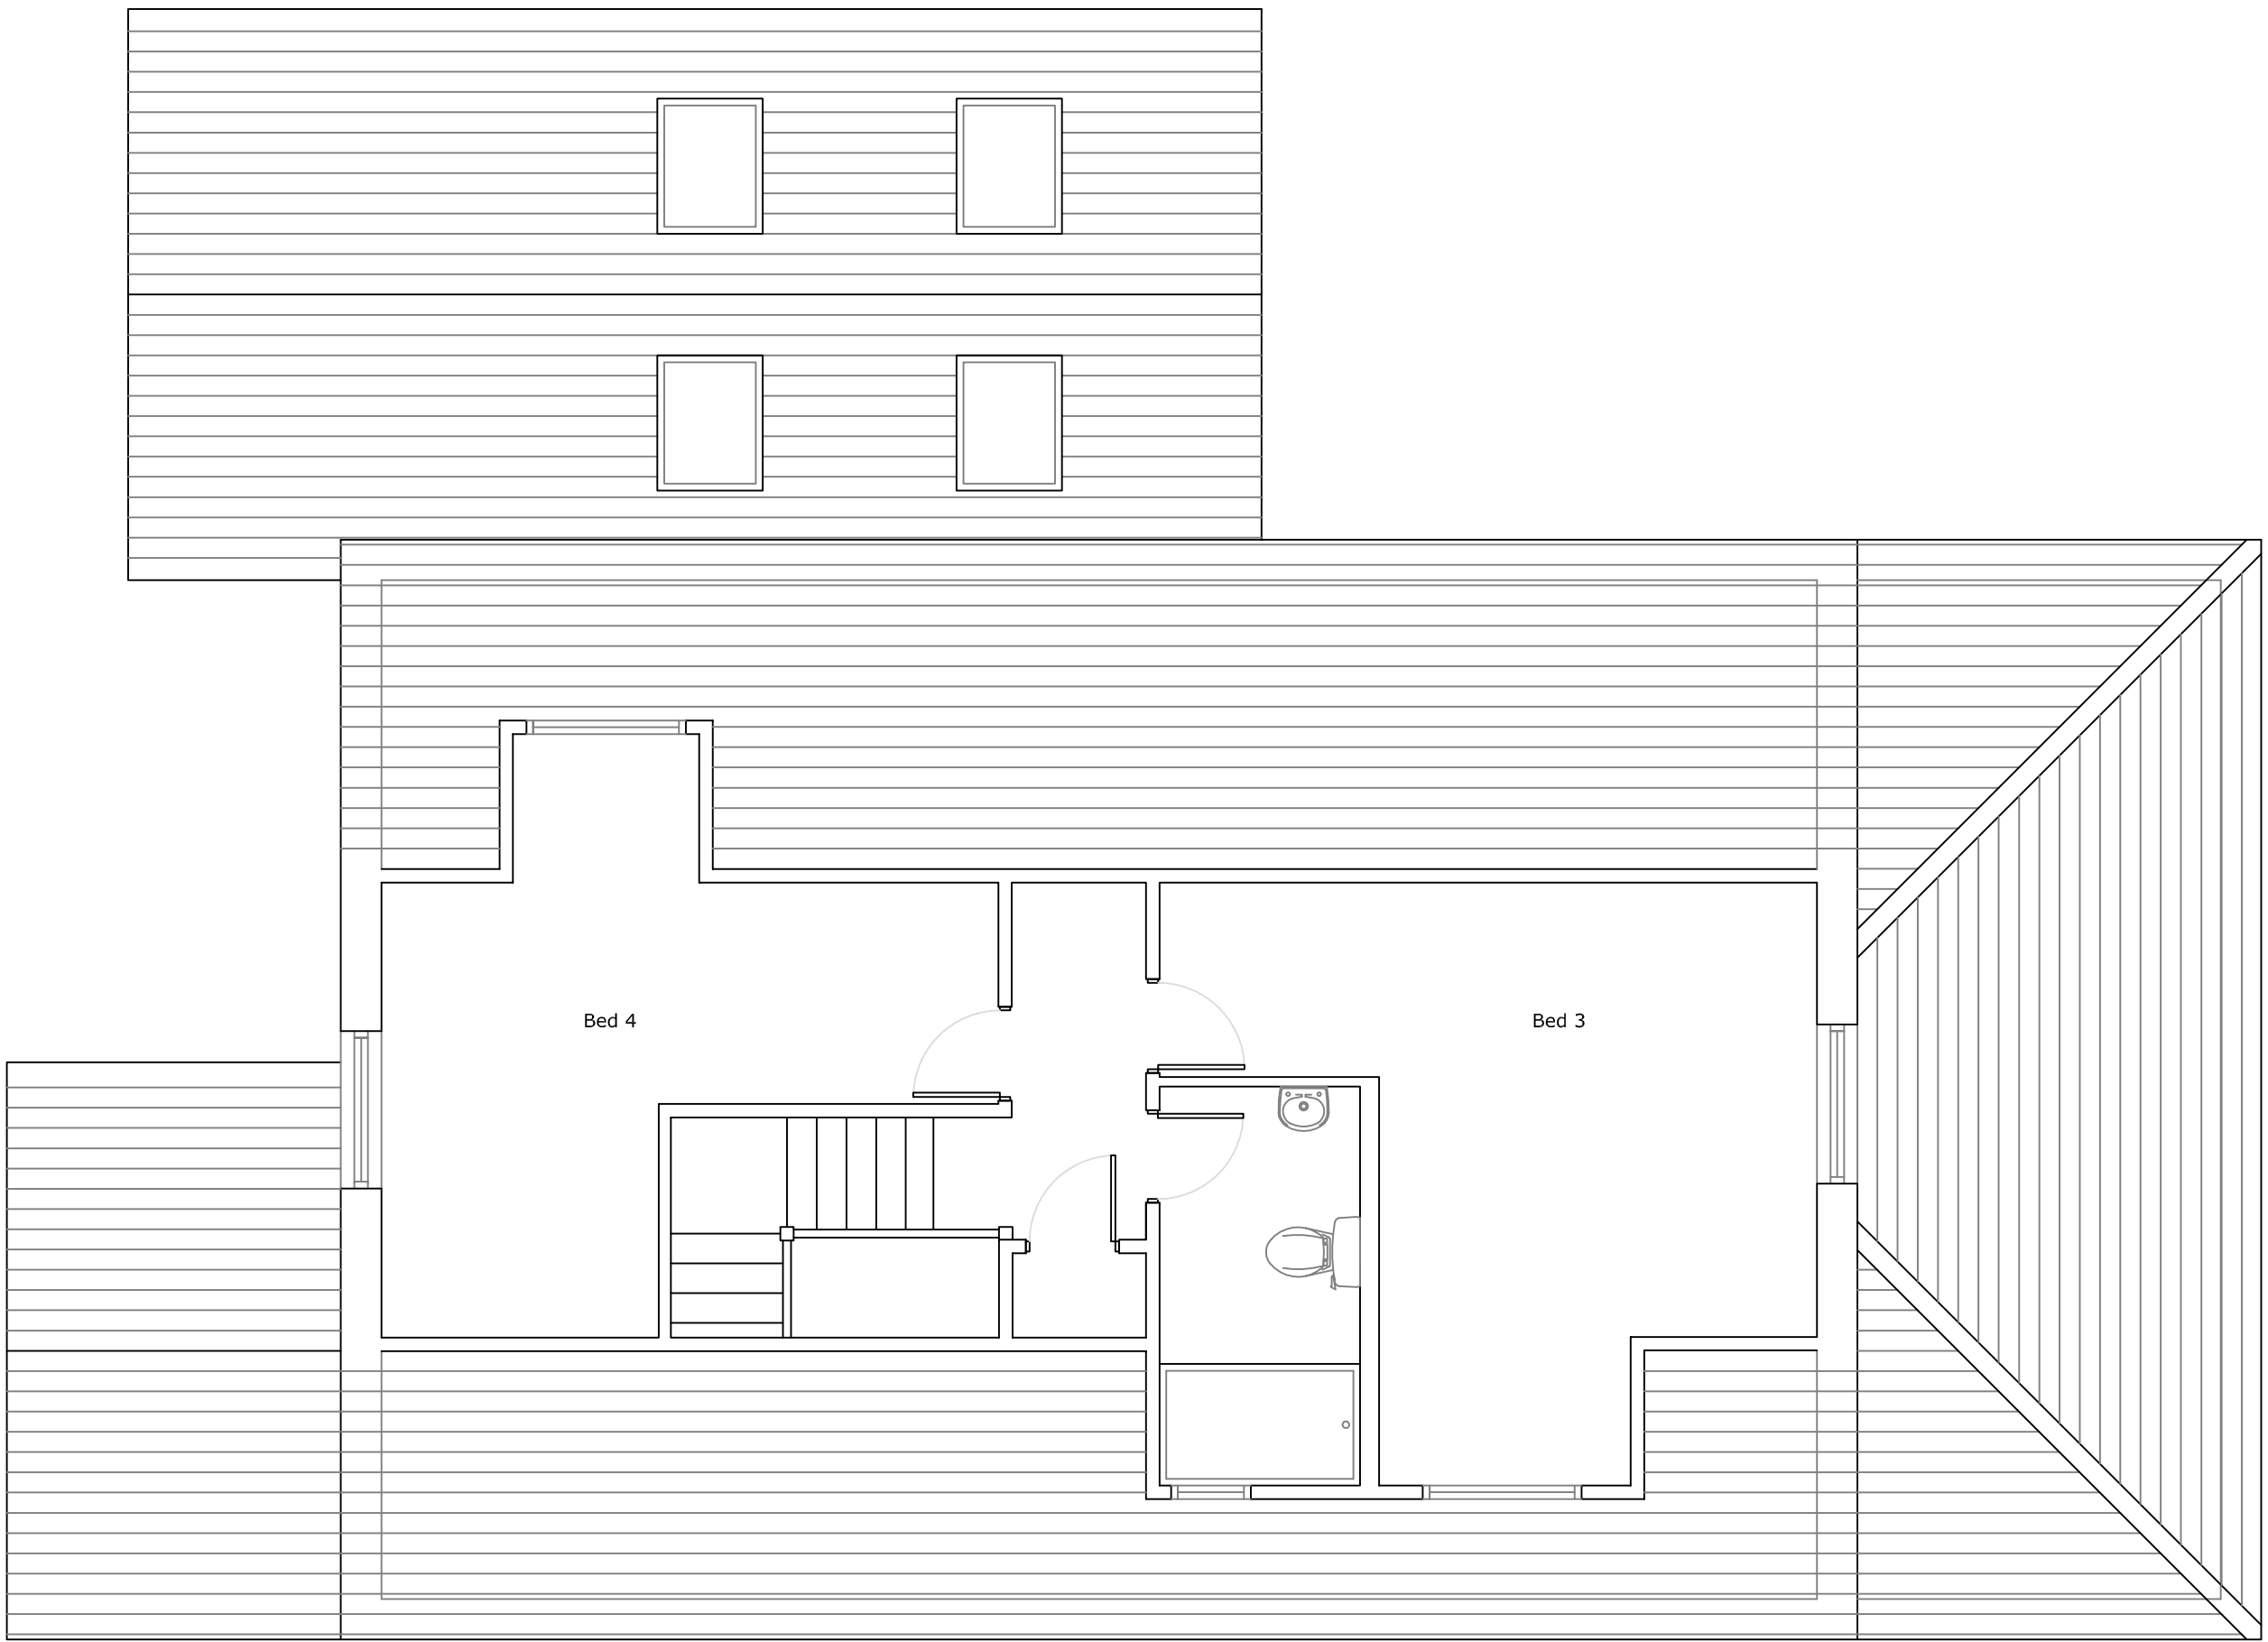

Proposed First Floor

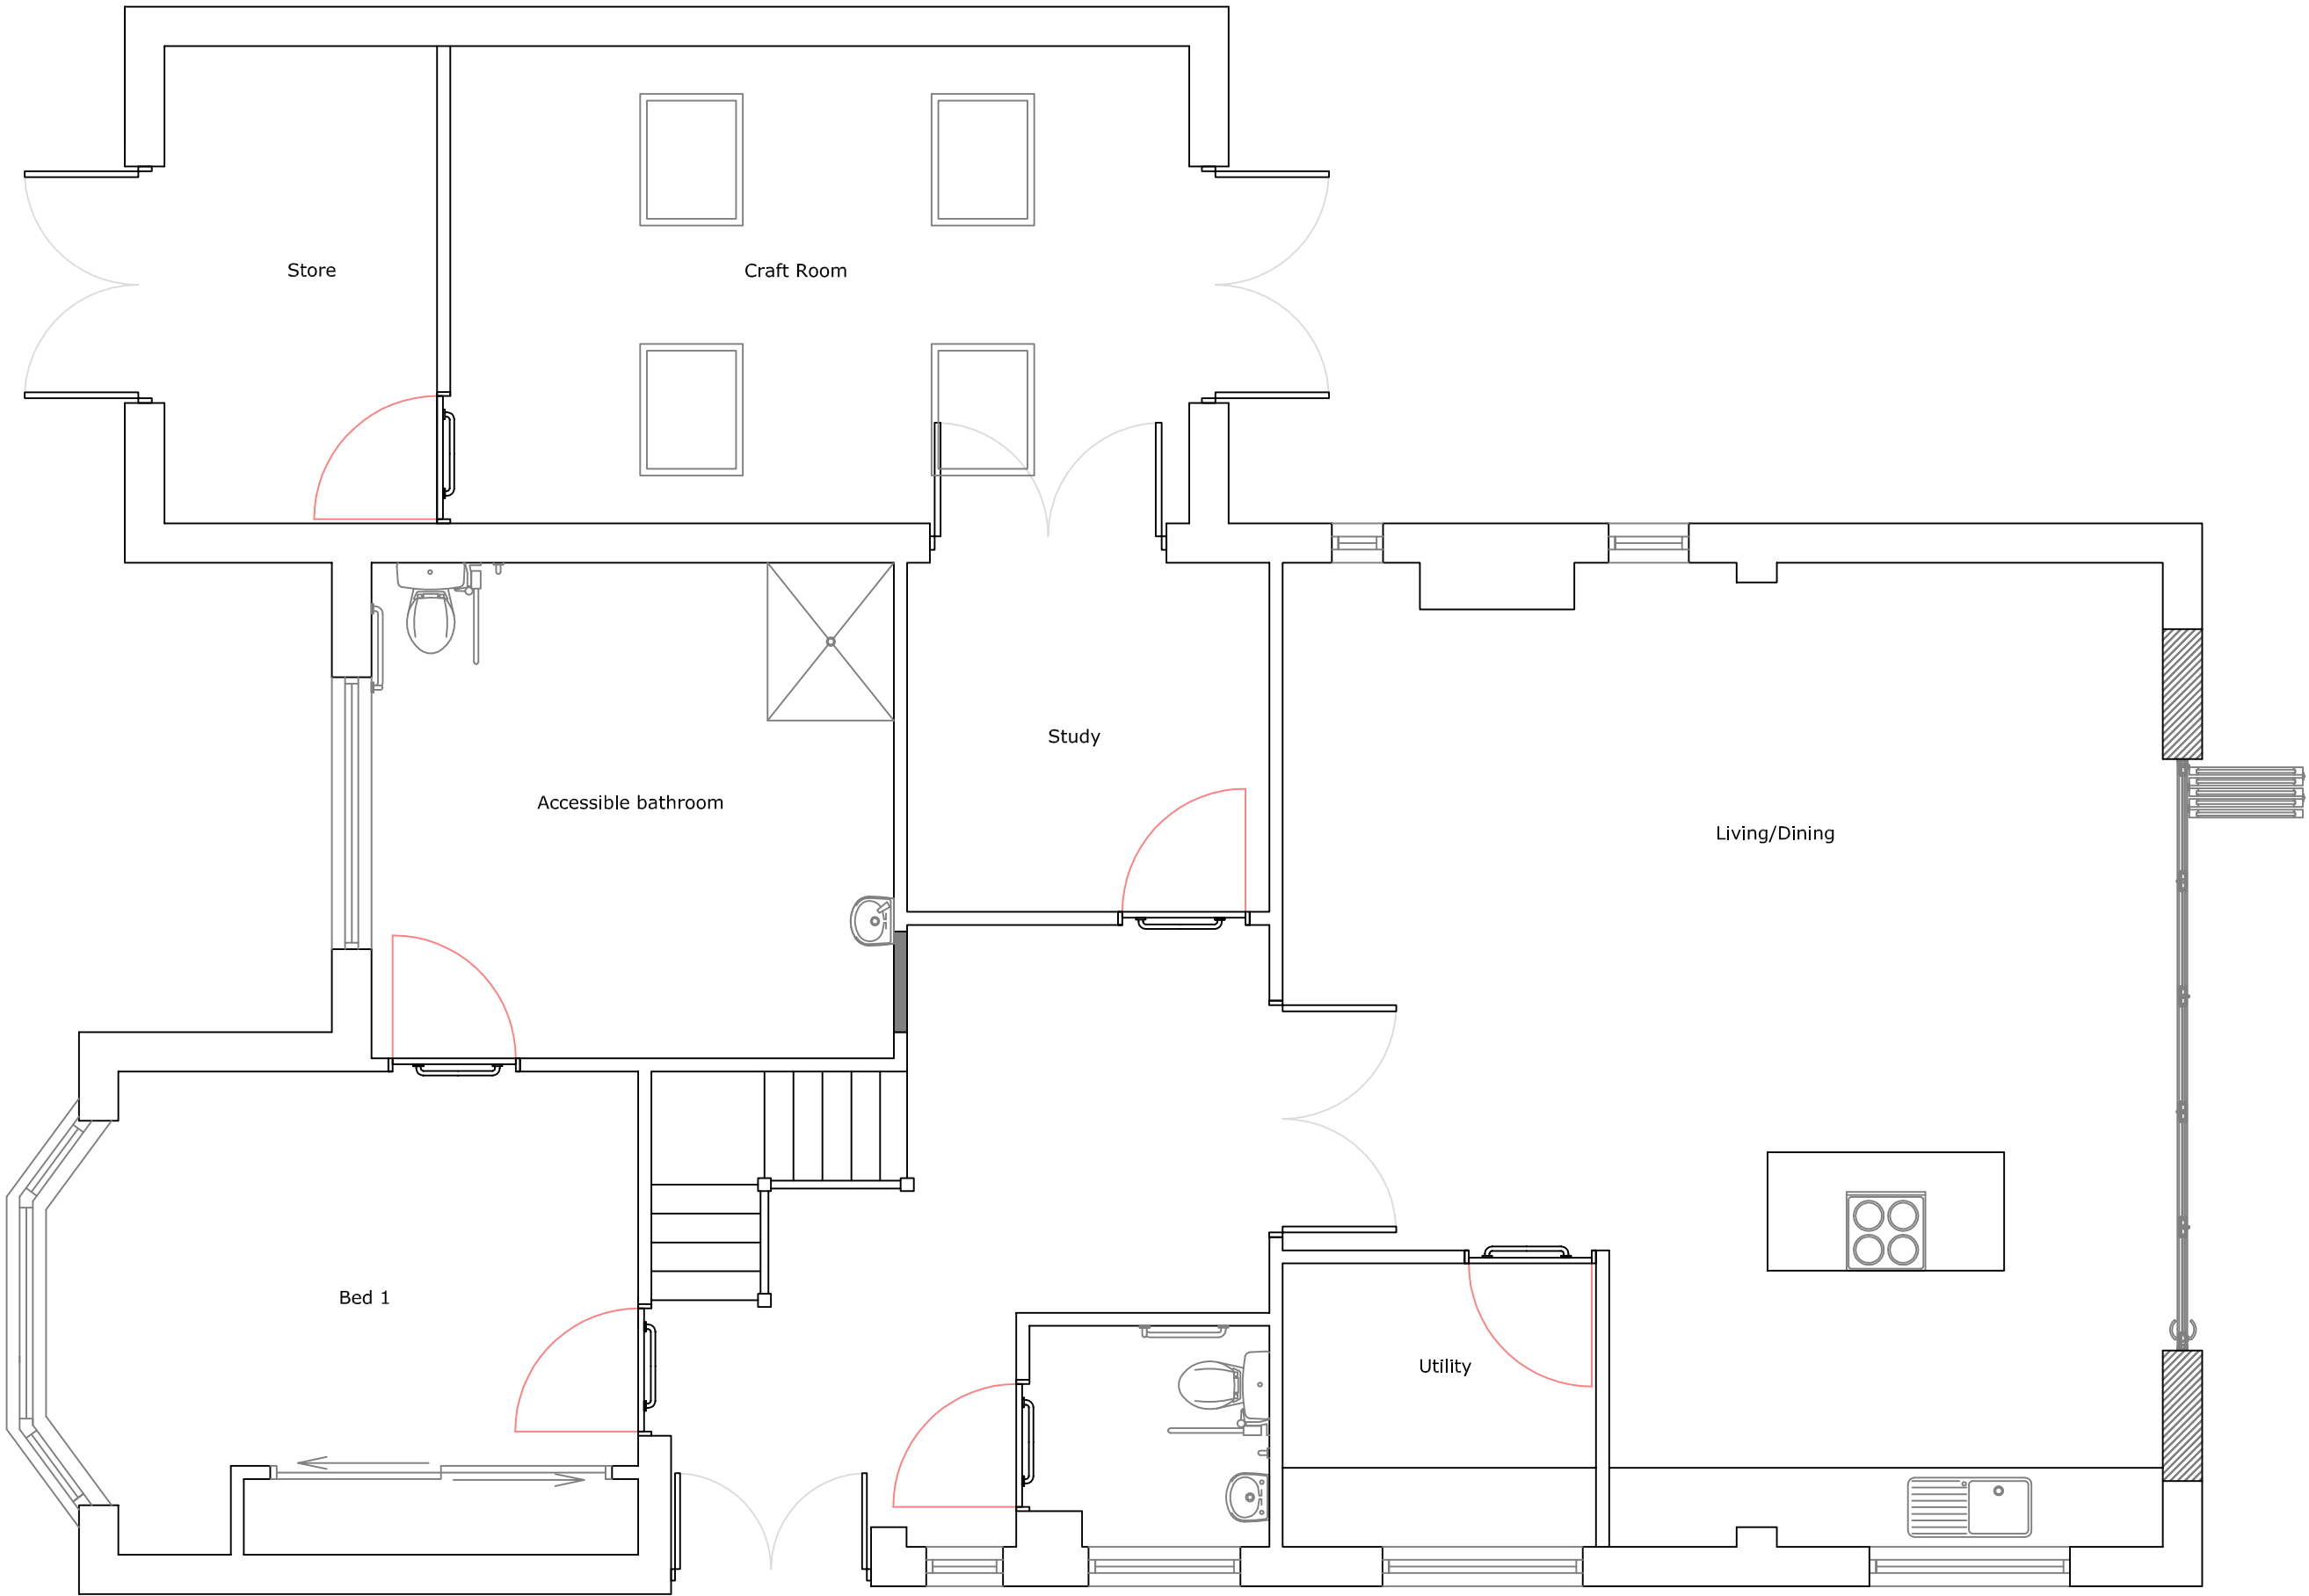

Proposed Ground Floor

RevNo	Revision note	Date	Signature	Checked
-------	---------------	------	-----------	---------

Itemref	Quantity	Title/Name, designation, material, dimension etc			Article No./Reference	
Designed by jd	Checked by XXX	Approved by - date	Filename	Date October 2018	Scale 1:50	
9 Aigburth Avenue				Proposed Alterarions		
				04	Edition 0	Sheet 1/1