
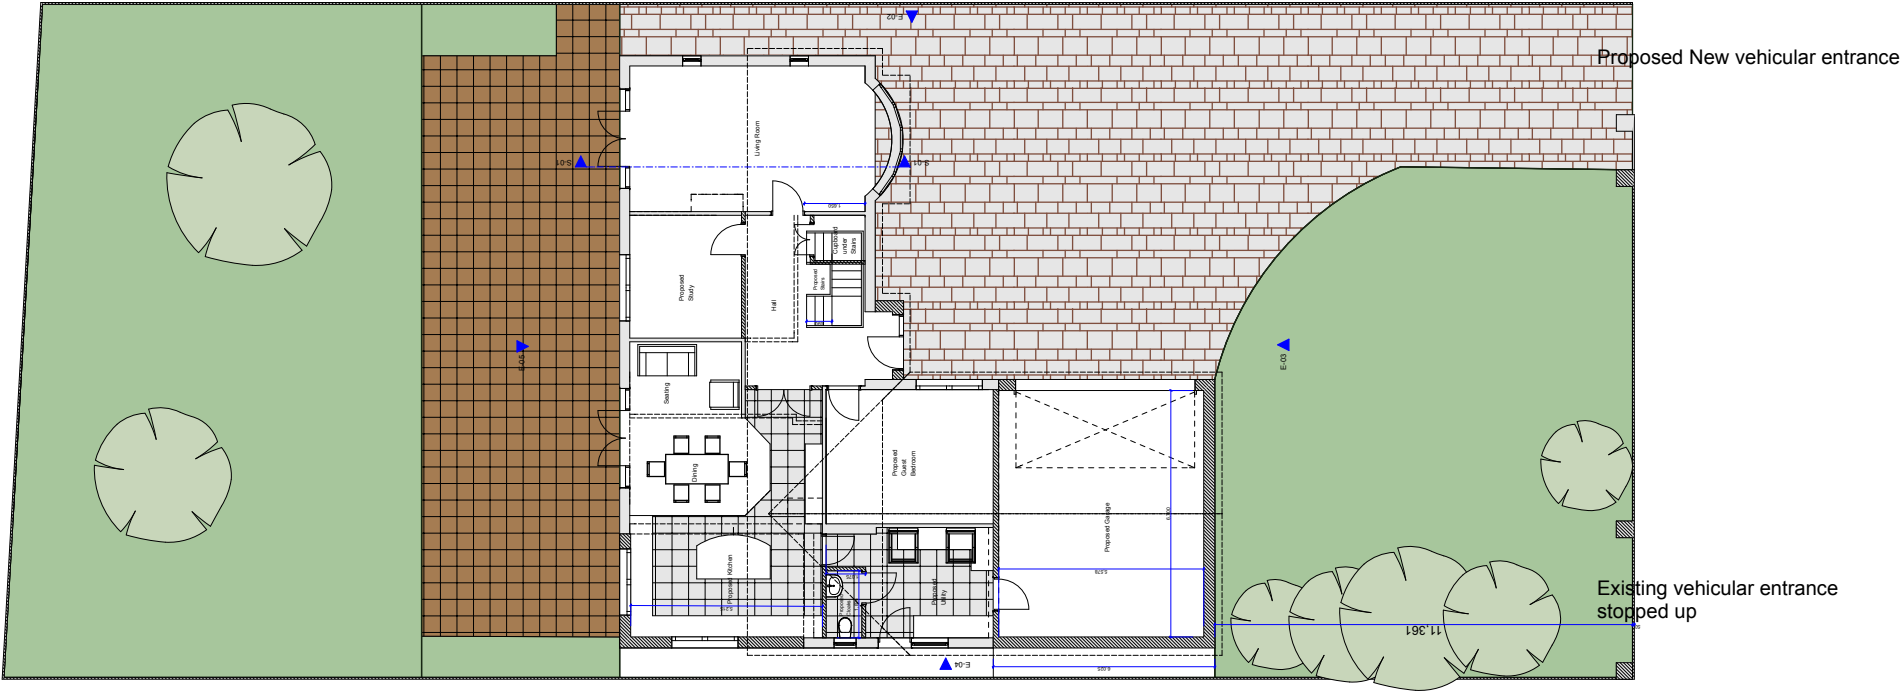


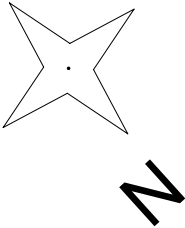

Revisions	Alan MacLean RIBA			
	Chartered Architect			
	3 Ash Road, Ashurst, Hampshire, S040 7AT			
	T 023 8029 2751 E almacarch@aol.com			
	Project	29 Willowhale Avenue, PO21 4BG		
	Client	Mr & Mrs R Matthews	Date 08/17	Drawn AM
	Drawing Title	Proposed Site Layout	Scale 1:200@A3	Checked
				Drawing no. 9939-202