



Side - Southeast

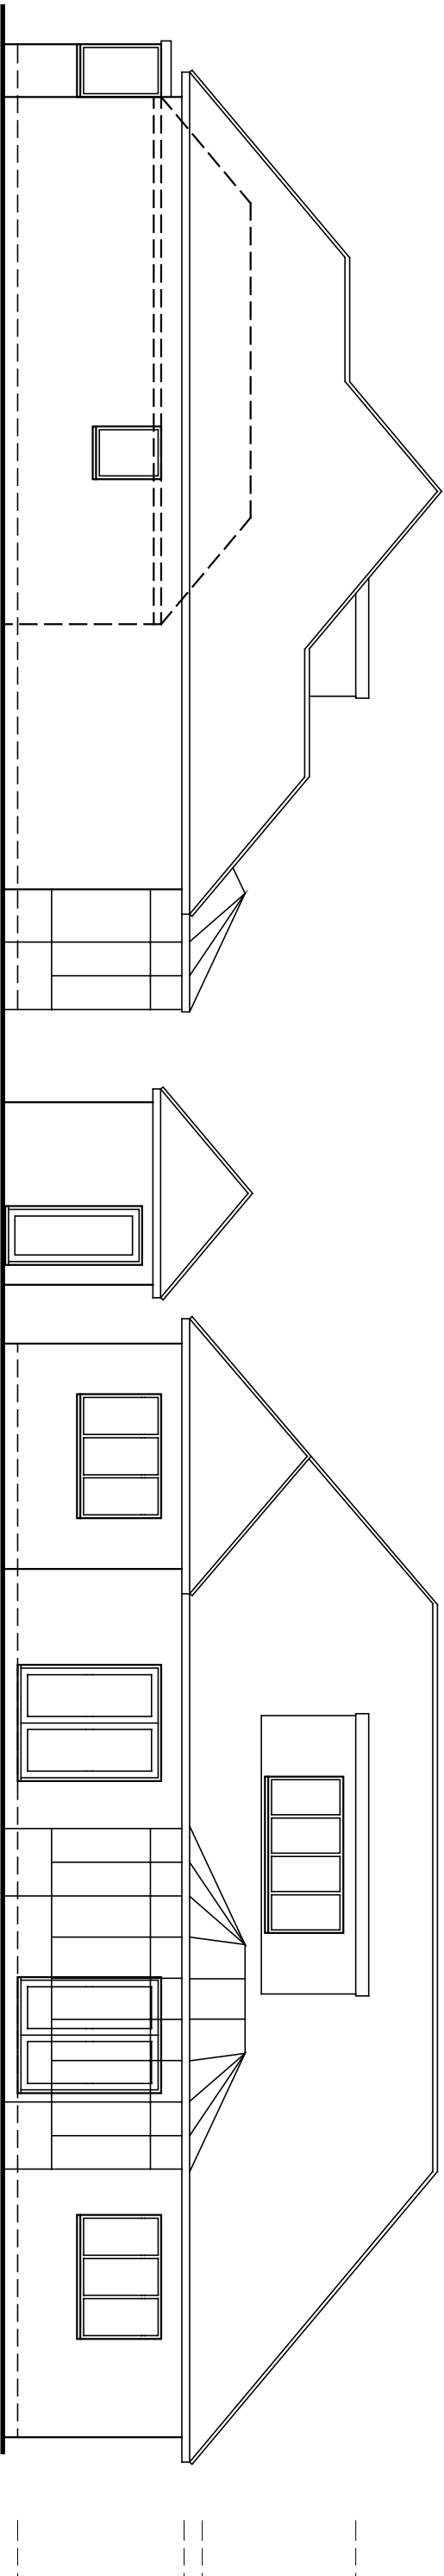


Side - Northwest

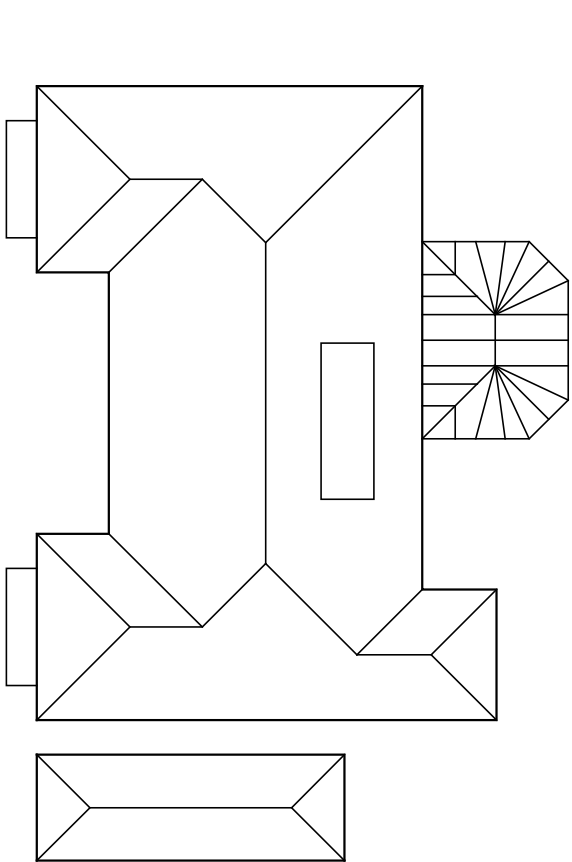

Front - Northeast

Rear - Southwest

Amendments: –

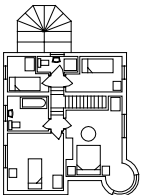BRYCESON SHAW ASSOCIATES	
Surveyors and Designers	
2 Wellesley Court, Fitzalan Road, Littlehampton, West Sussex BN17 5JW	
Tel. 01903 734381 Mobile: 07889 651301	
E-mail: brycesonshaw@btinternet.com	
	
Project:	
Proposed alterations; Strawberry Cottage, Cypress Way, Bognor Regis PO21 4DF	
Drawing:	
Elevations as existing	
For:	
Mr. & Mrs. Mason	
Drawn:	Date:
PKS	July 2019
Scales:	No:
1:100 1:200	2472/01/03
To scale when printed on A3	