


Amendments: –

BRYCESON SHAW ASSOCIATES

Surveyors and Designers

2 Wellesley Court, Fitzalan Road, Littlehampton,
West Sussex BN17 5JW
Tel. 01903 734381 Mobile: 07889 651301
E-mail: brycesonshaw@btinternet.com



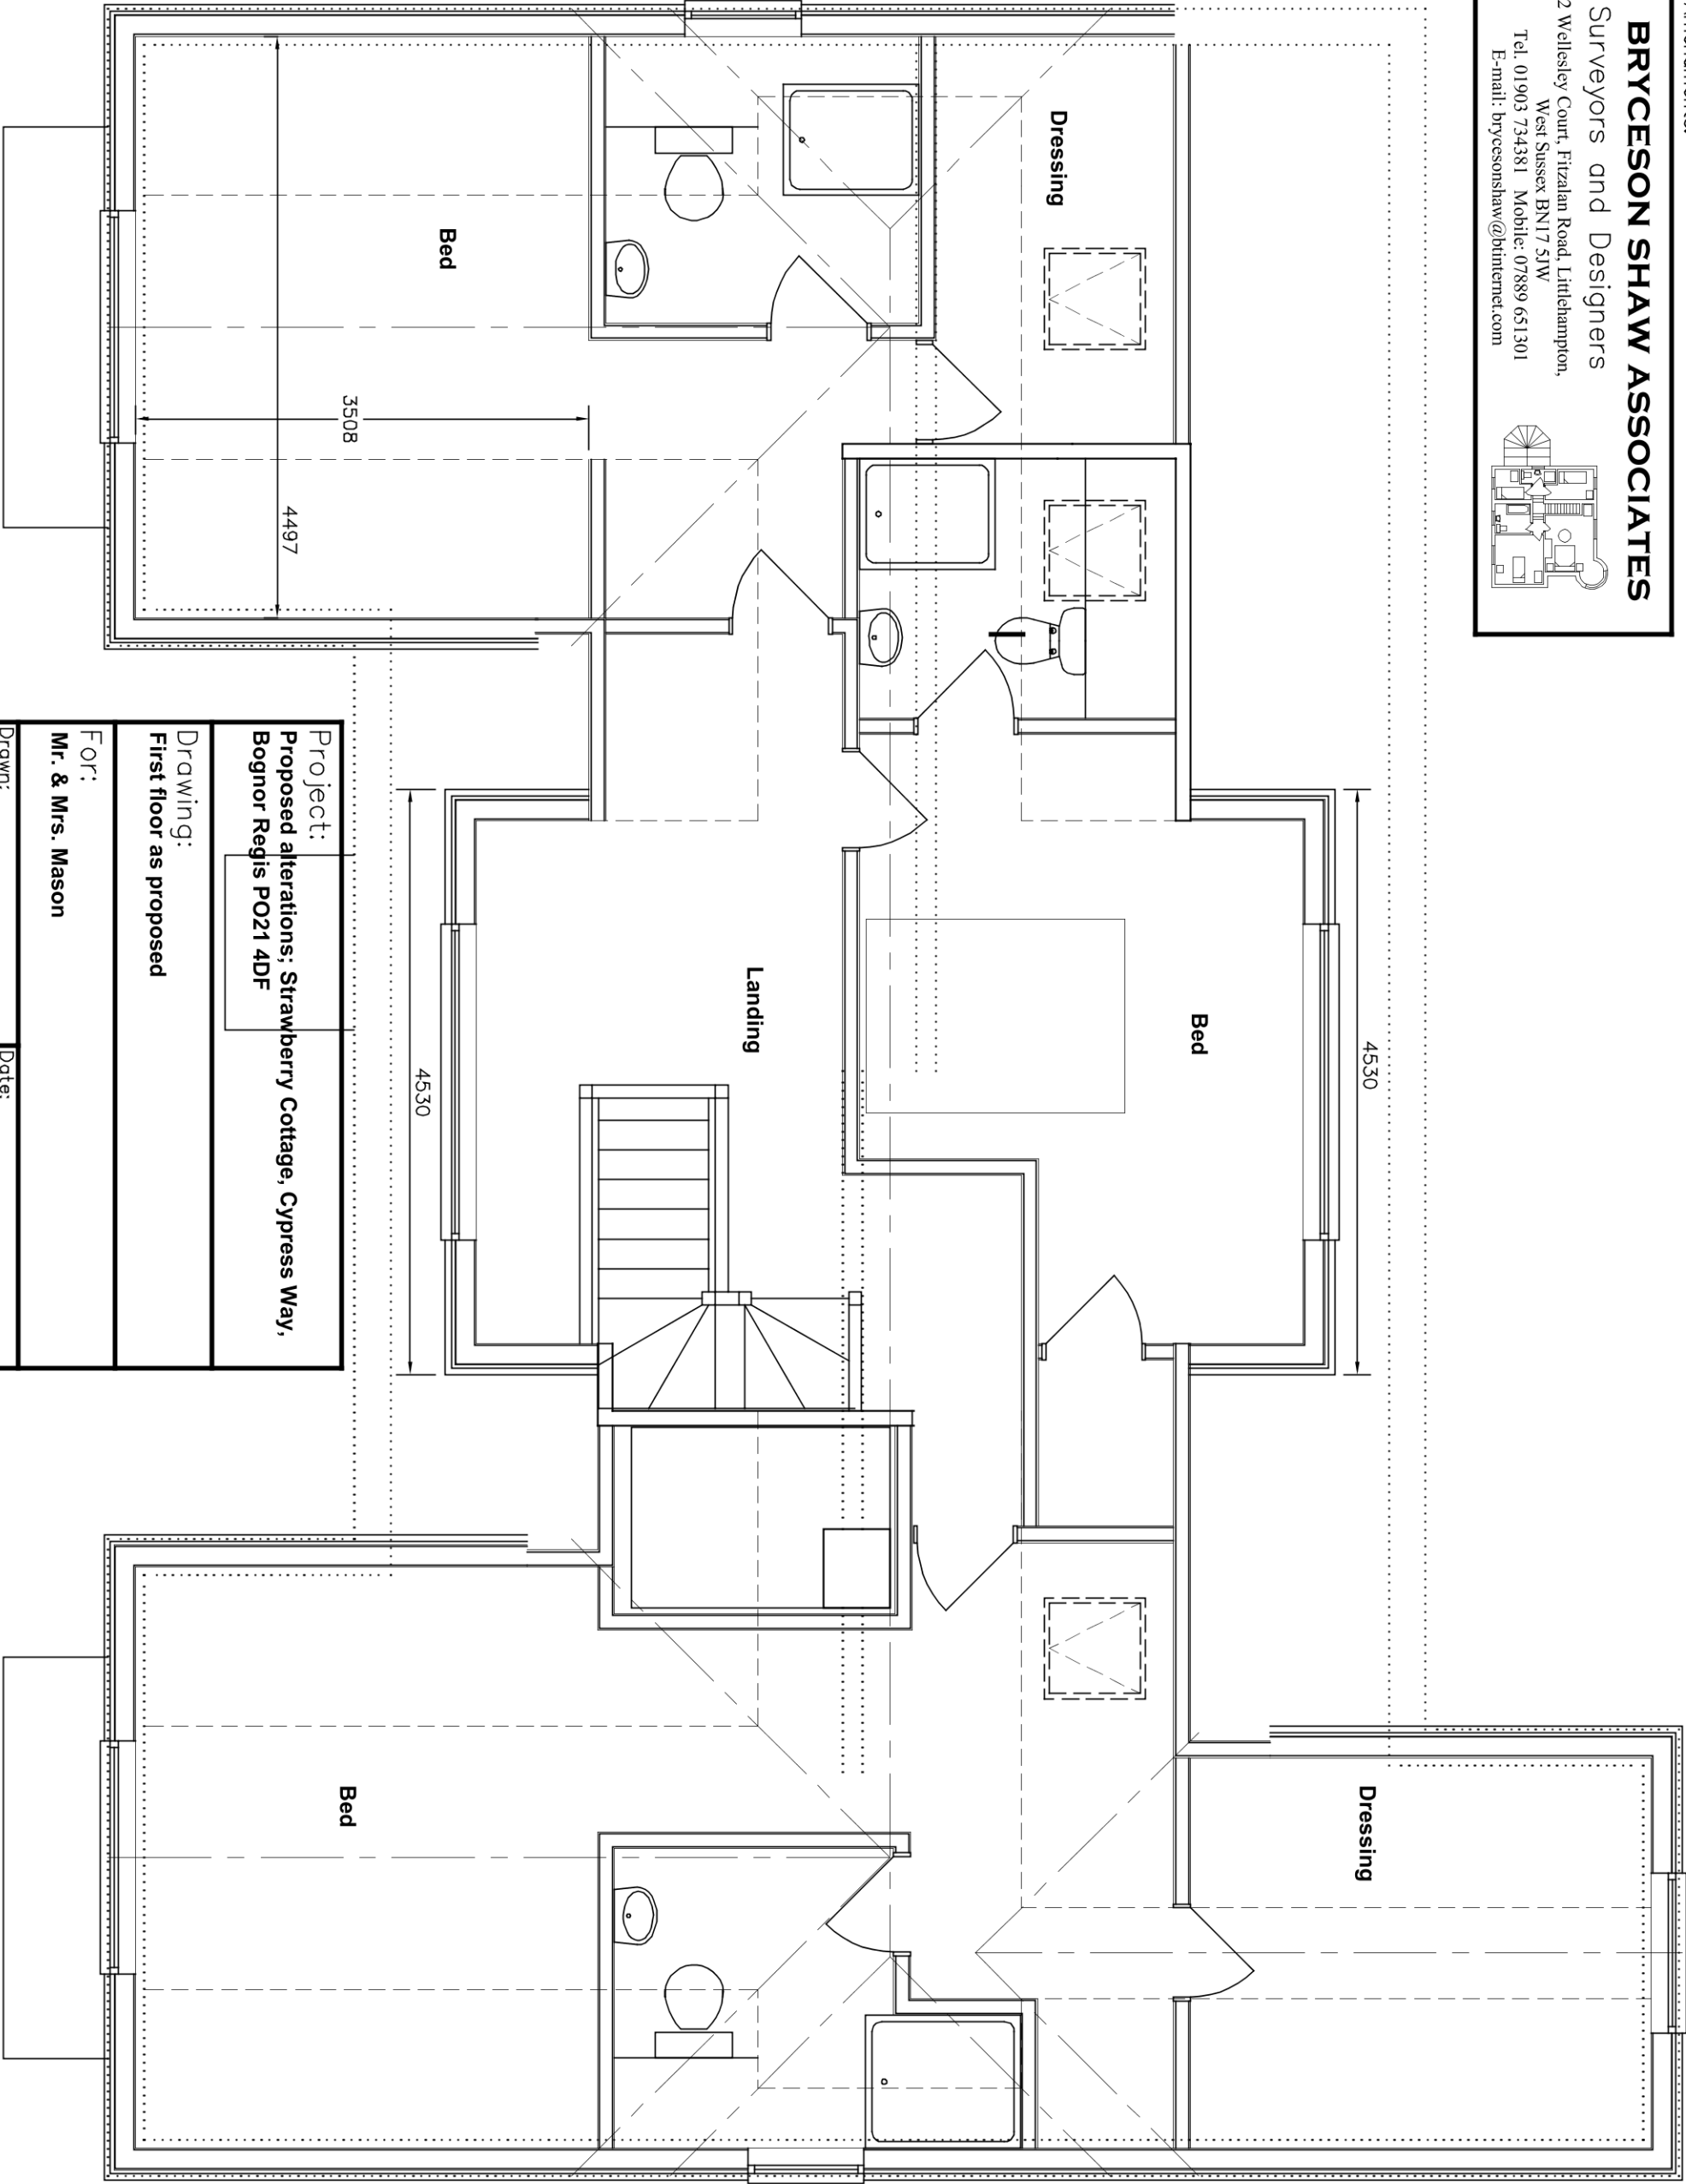

Project:		Proposed alterations; Strawberry Cottage, Cypress Way, Bognor Regis PO21 4DF	
Drawing:		First floor as proposed	
For:		Mr. & Mrs. Mason	
Drawn:	PKS	Date:	July 2019
Scales:	1:50	No:	2472/01/05
To scale when printed on A3			