


Side - Southeast

Front - Northeast Glass roofed porch

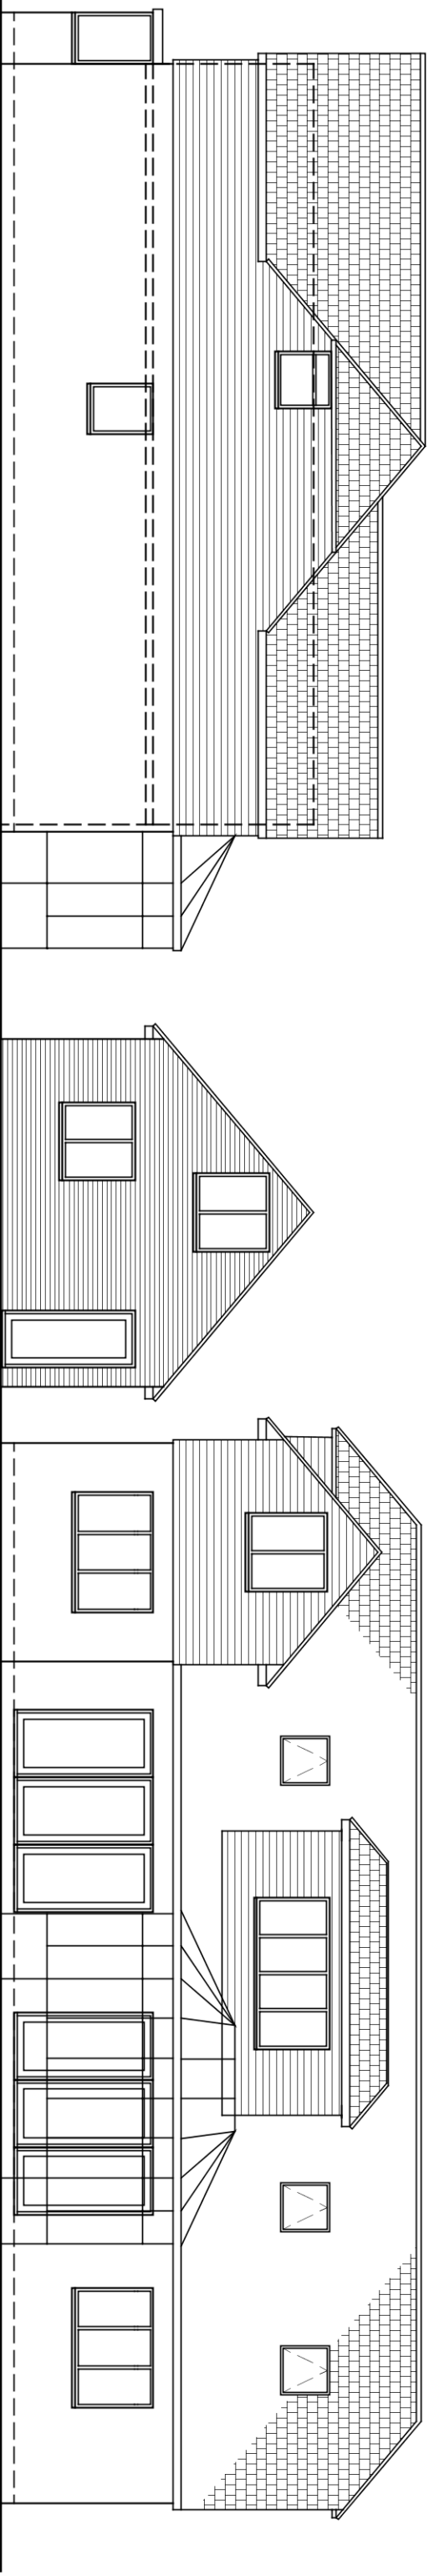


Side - Northwest

Rear - Southwest

Garage outline dashed

Proposed finishes:
Roof; plain tiles to match existing
Walls; face brick to match existing and tile hanging
Fenestration; white uPVC to match existing style
and charcoal aluminium to bi-fold doors
Fascias, soffits, gutters etc. all to match existing

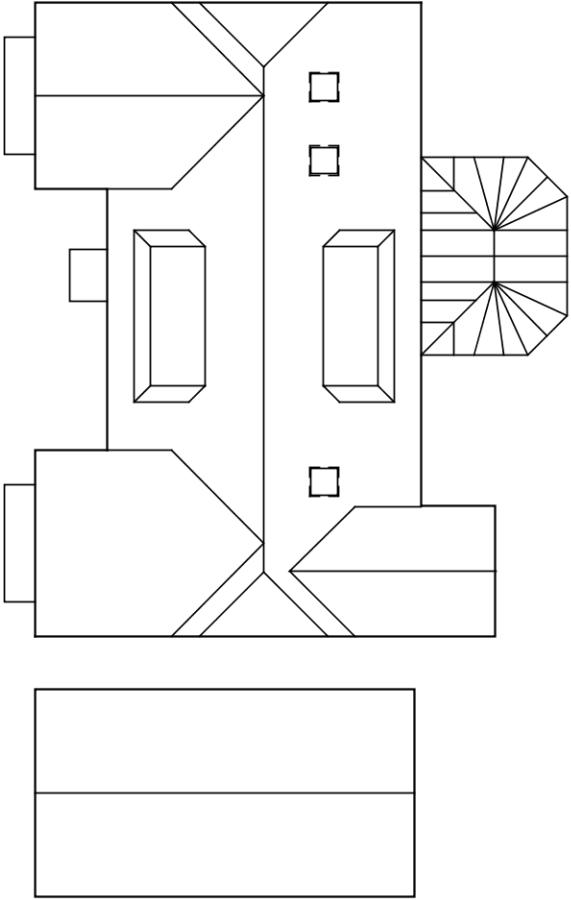

Amendments: –

BRYCESON SHAW ASSOCIATES	
Surveyors and Designers	
2 Wellesley Court, Fitzalan Road, Littlehampton, West Sussex BN17 5JW	
Tel. 01903 734381 Mobile: 07889 651301	
E-mail: brycesonshaw@btinternet.com	
	
Project: Proposed alterations; Strawberry Cottage, Cypress Way, Bognor Regis PO21 4DF	
Drawing: Proposed elevations	
For: Mr. & Mrs. Mason	
Drawn: PKS	Date: July 2019
Scales: 1:100 1:200	No: 2472/01/07
To scale when printed on A3	