
1:500 0 10 20 30 40 50

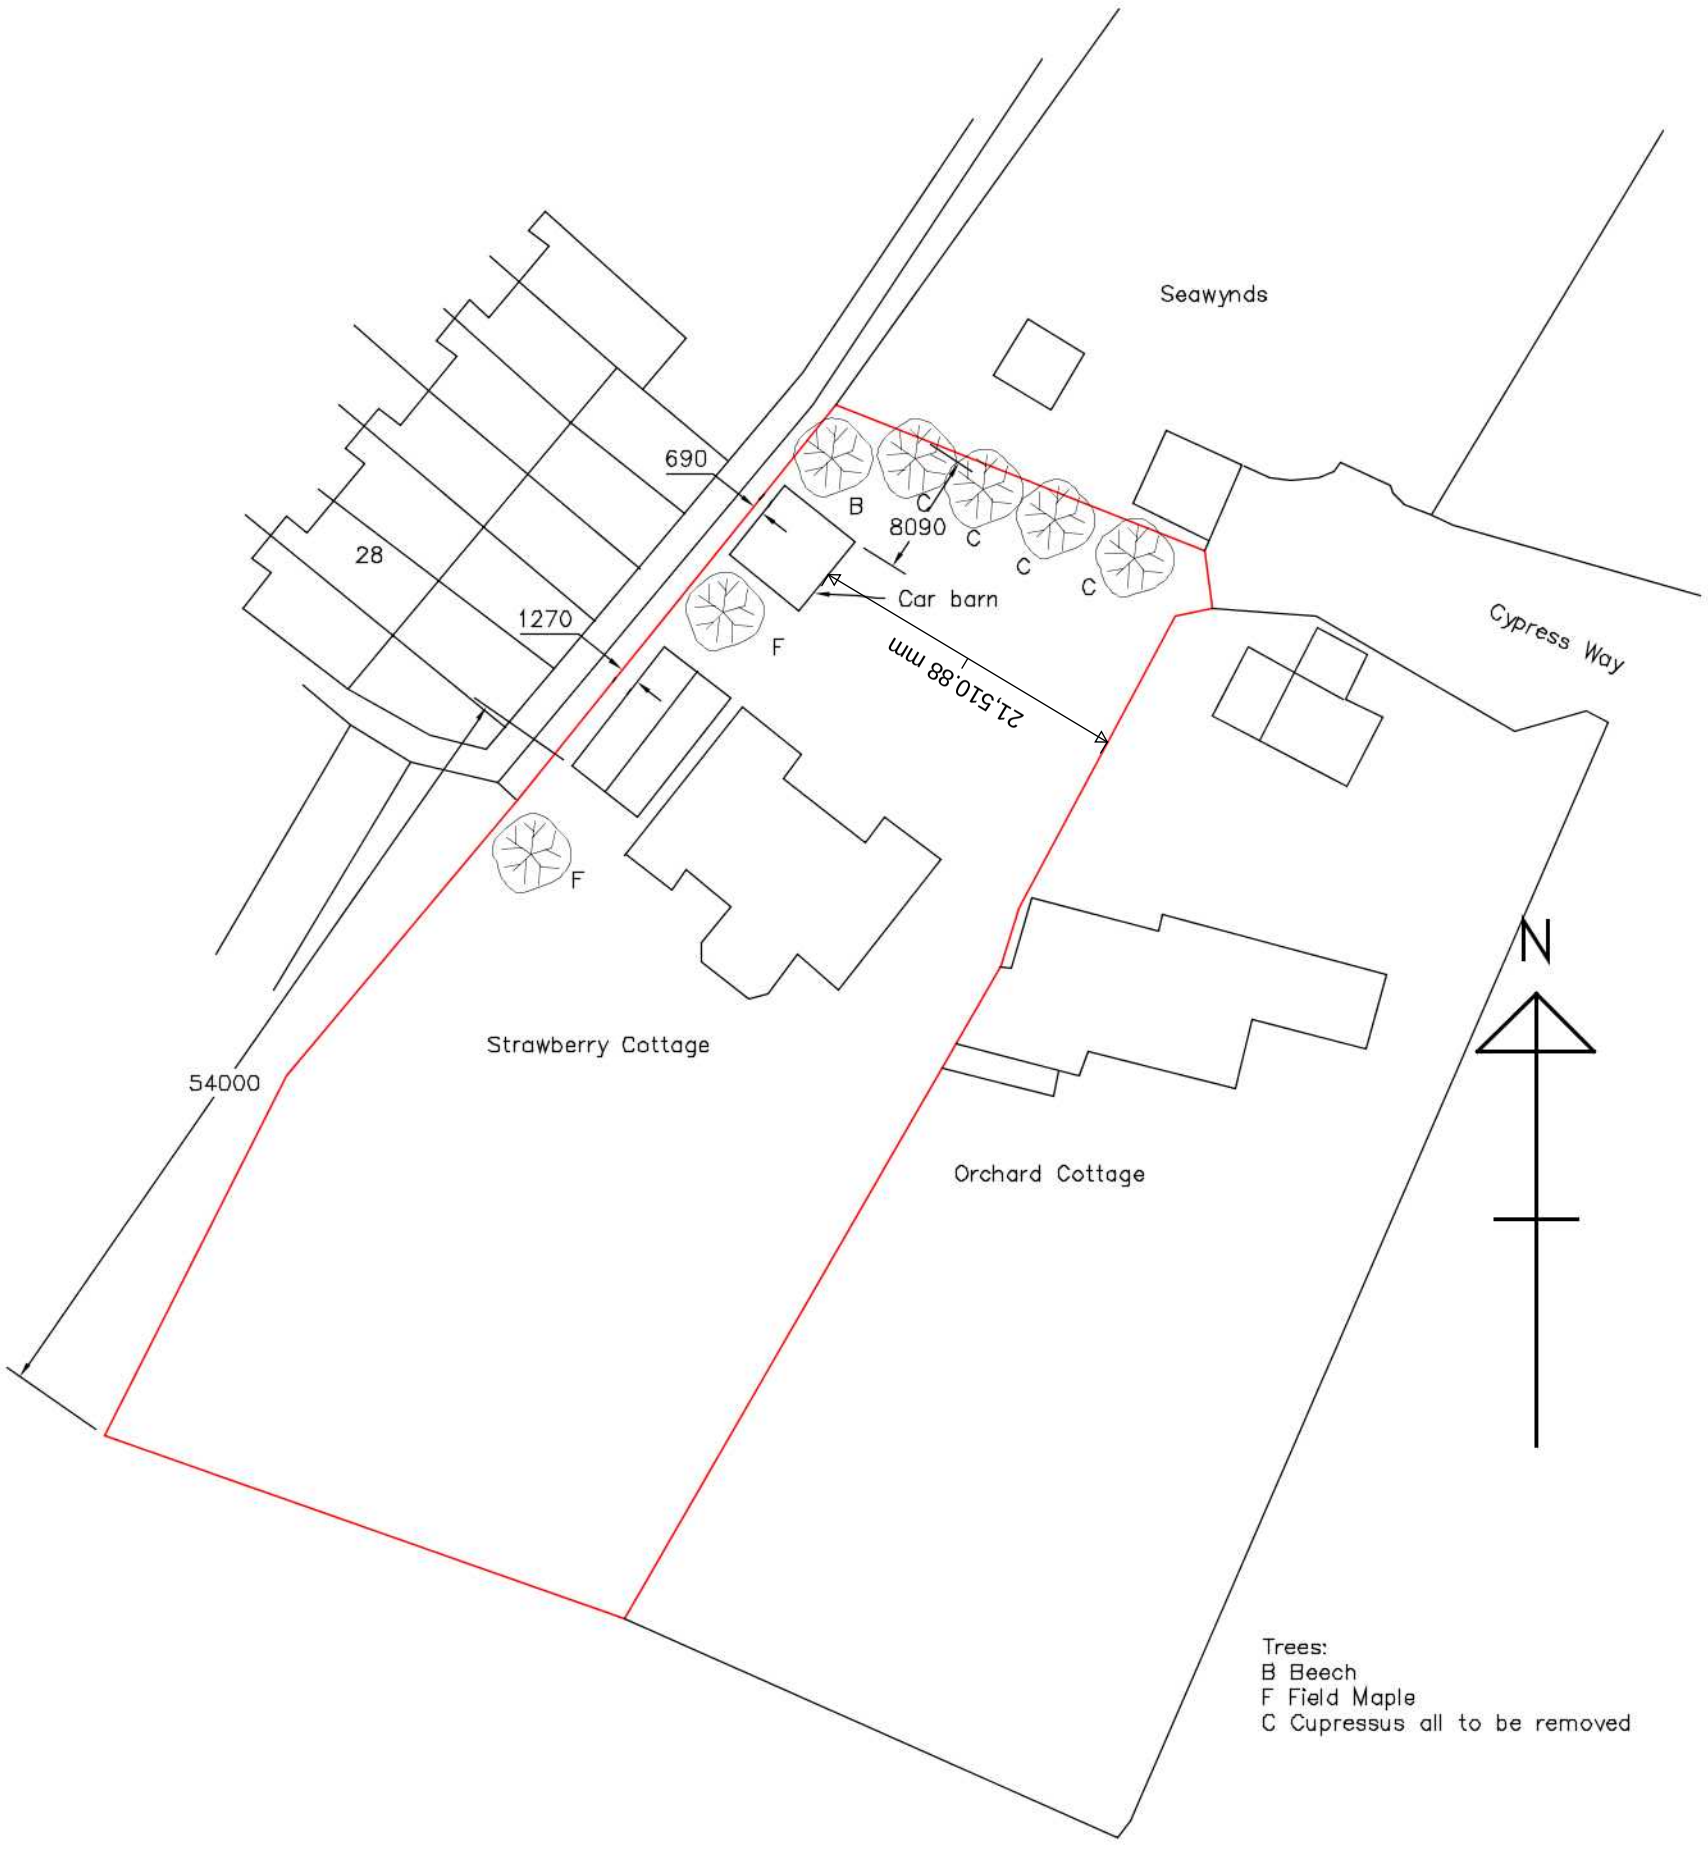

Trees:
B Beech
F Field Maple
C Cupressus all to be removed

Amendments: –

BRYCESON SHAW ASSOCIATES

Surveyors and Designers

2 Wellesley Court, Fitzalan Road, Littlehampton,
West Sussex BN17 5JW
Tel. 01903 734381 Mobile: 07889 651301
E-mail: brycesonshaw@btinternet.com

Project:
Proposed alterations; Strawberry Cottage, Cypress Way, Bognor Regis PO21 4DF

Drawing:
Block plan

For:
Mr. & Mrs. Mason

Drawn:	Date:
PKS	**July 2019**
Scales: **1:500**	No: **2472/01/08**

To scale when printed on A3

ARUN DISTRICT COUNCIL AW/297/19/HH