



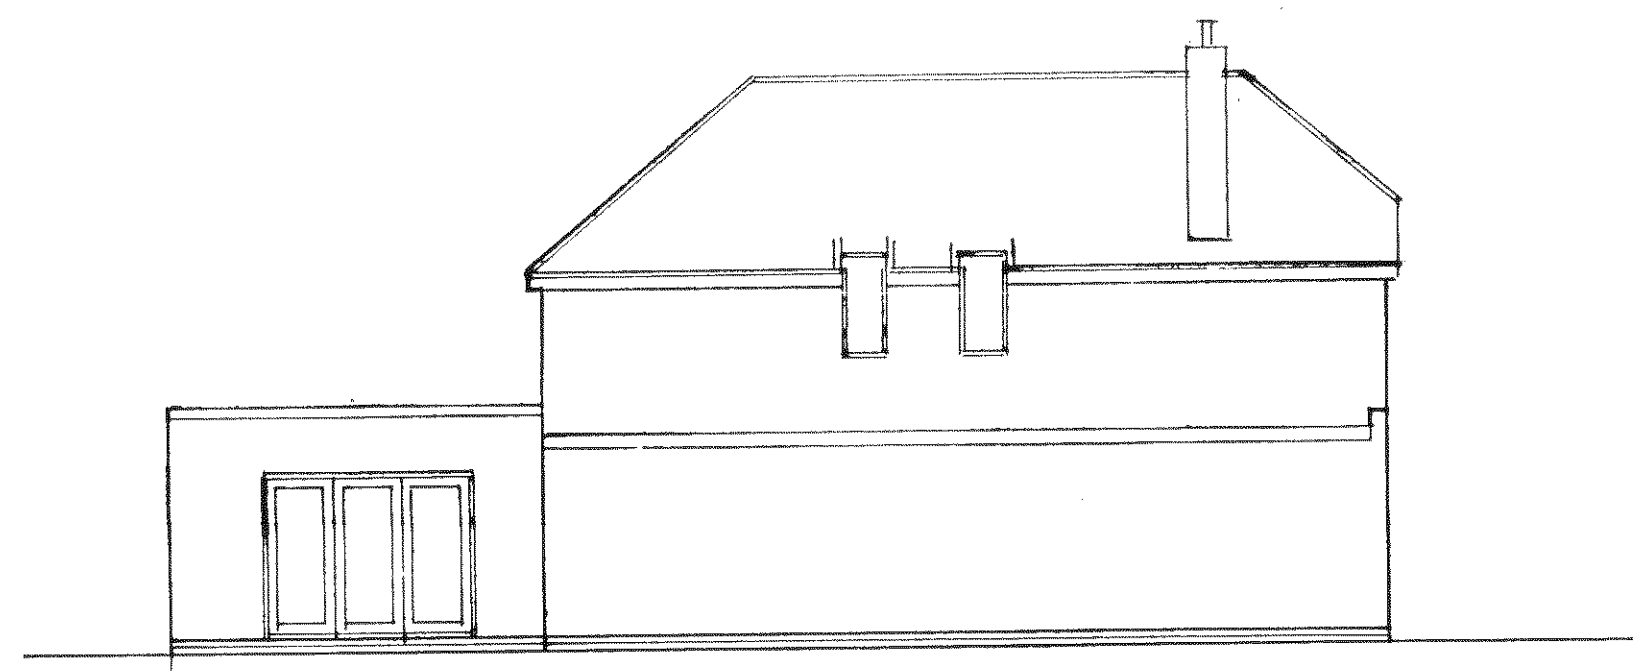


east [no229]

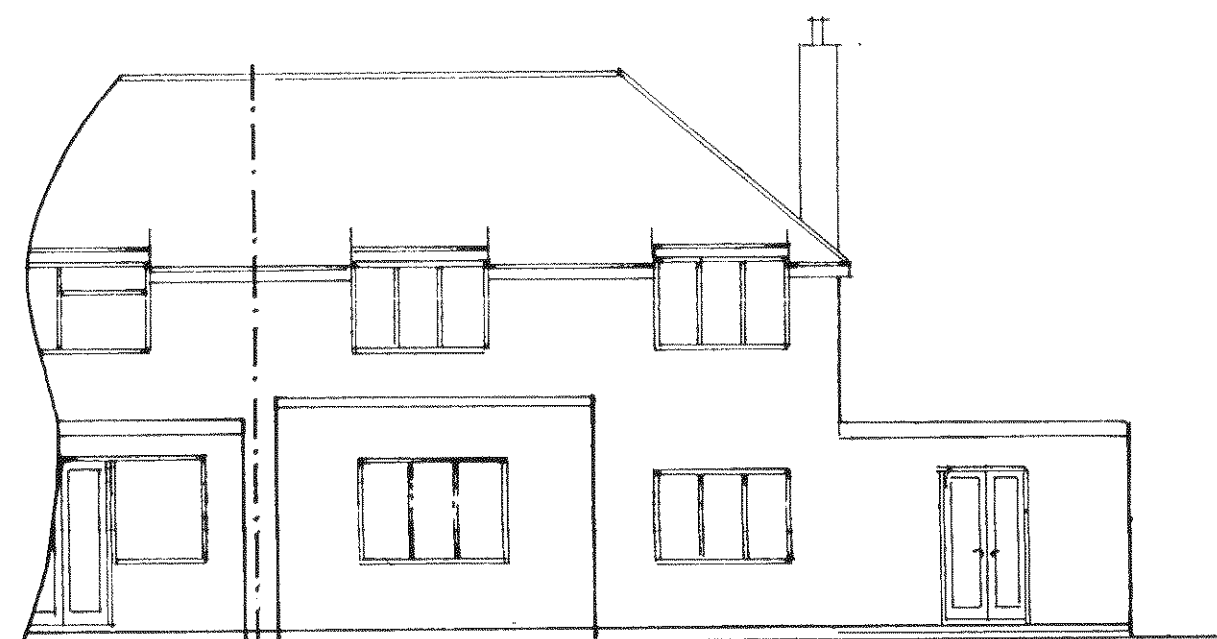


south

1 : 100

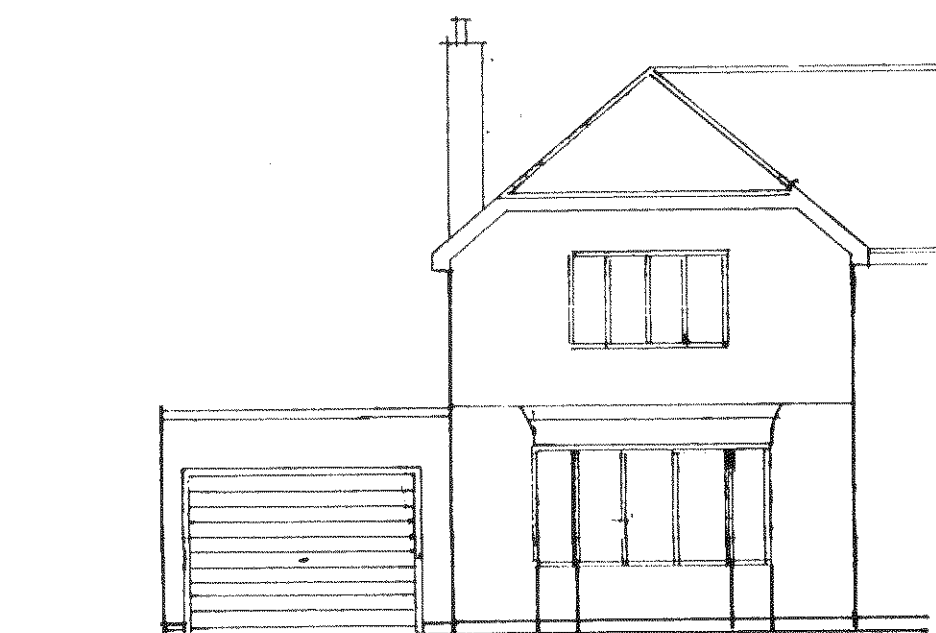

north

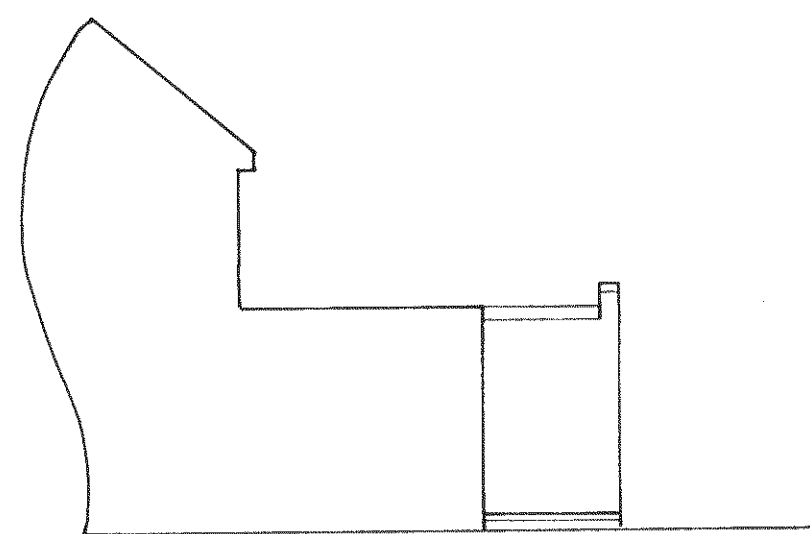

west [no233]

Proposed

PROPOSED SINGLE STOREY EXTENSIONS AT 231 ALDWICK ROAD ALDWICK FOR MR&MRS.H.MANNING.

sheet 2 of 3

Bryan Butcher
Rainbow Cottage
Nyetimber Lane
Bognor Regis PO21 3JX
01243 266871
07973 233442
bryan.butcher@btinternet.com
www.bryanbutcher.com