


BOUNDARY

Plan
1 : 50

Existing


PROPOSED SINGLE STOREY EXTENSIONS AT 231, ALDWICK ROAD, ALDWICK FOR MR & MRS. H. MANNING.

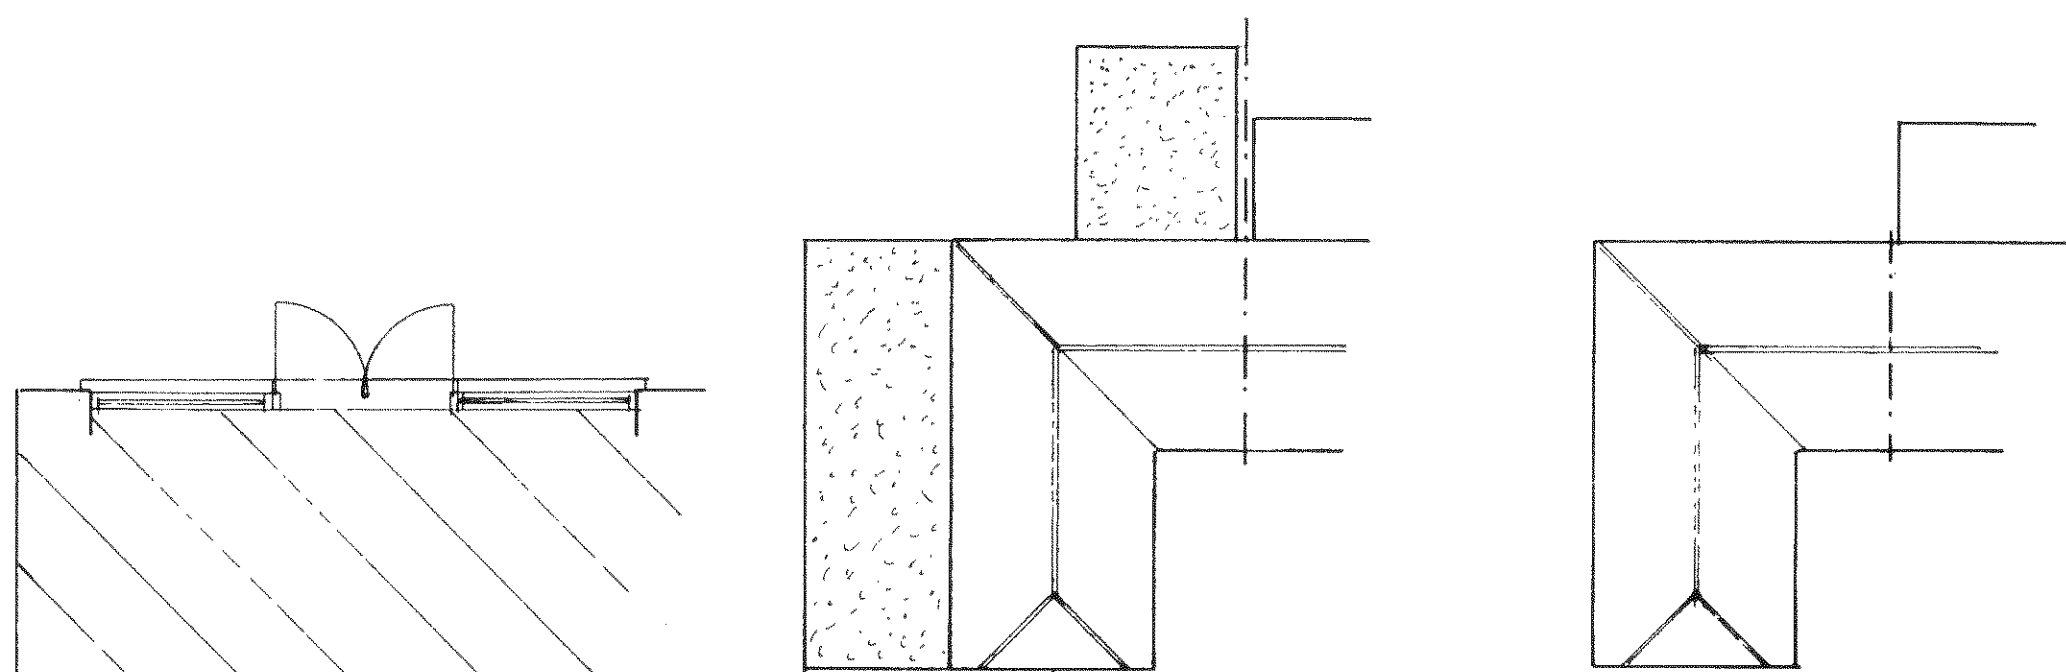


proposed roof plan

roof plan

1 : 200

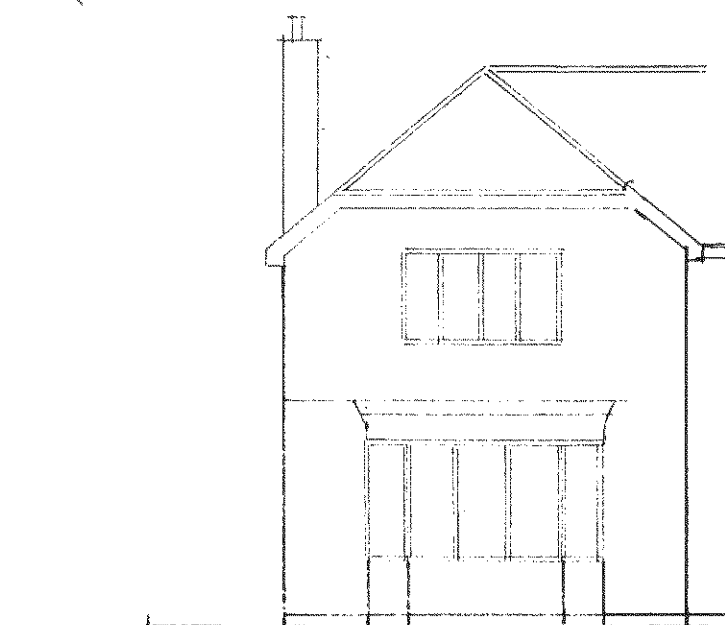


north

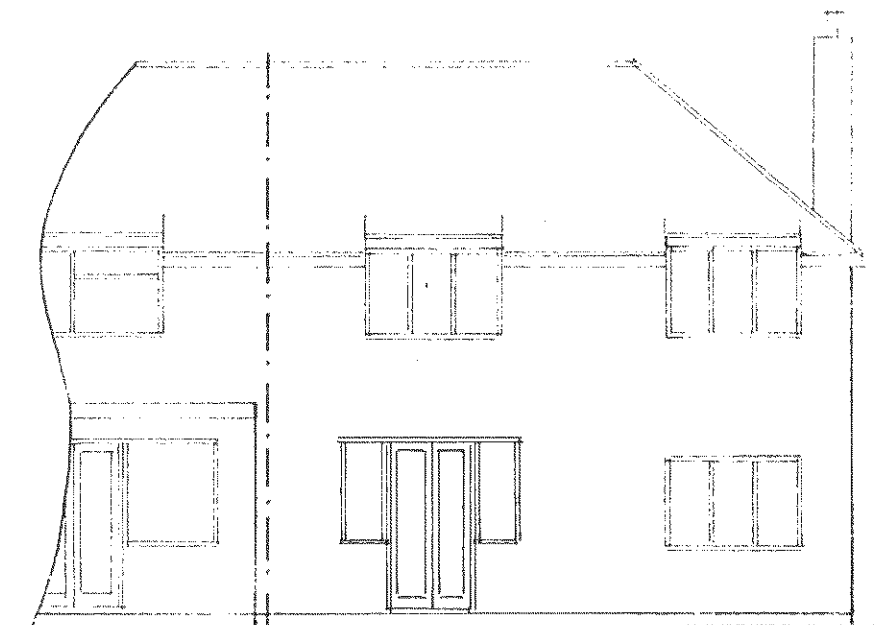


south

1 : 100

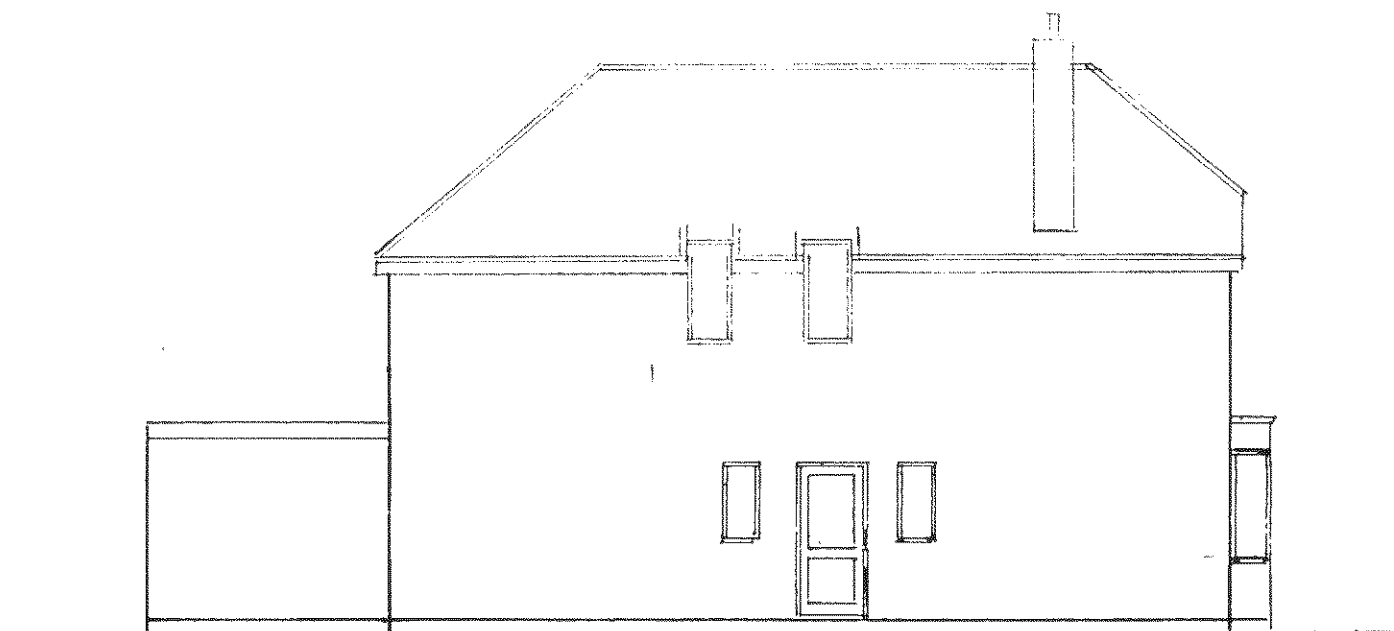

east [no229]

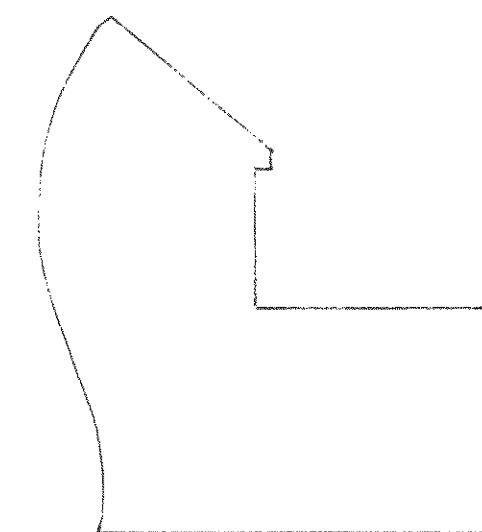

west [no233]

sheet 3 of 3

Bryan Butcher
Rainbow Cottage
Nyetimber Lane
Bognor Regis PO21 3JX
01243 266871
07973 233442
bryan.butcher@btinternet.com
www.bryanbutcher.com