ARUN DISTRICT COUNCIL AW/29/10/

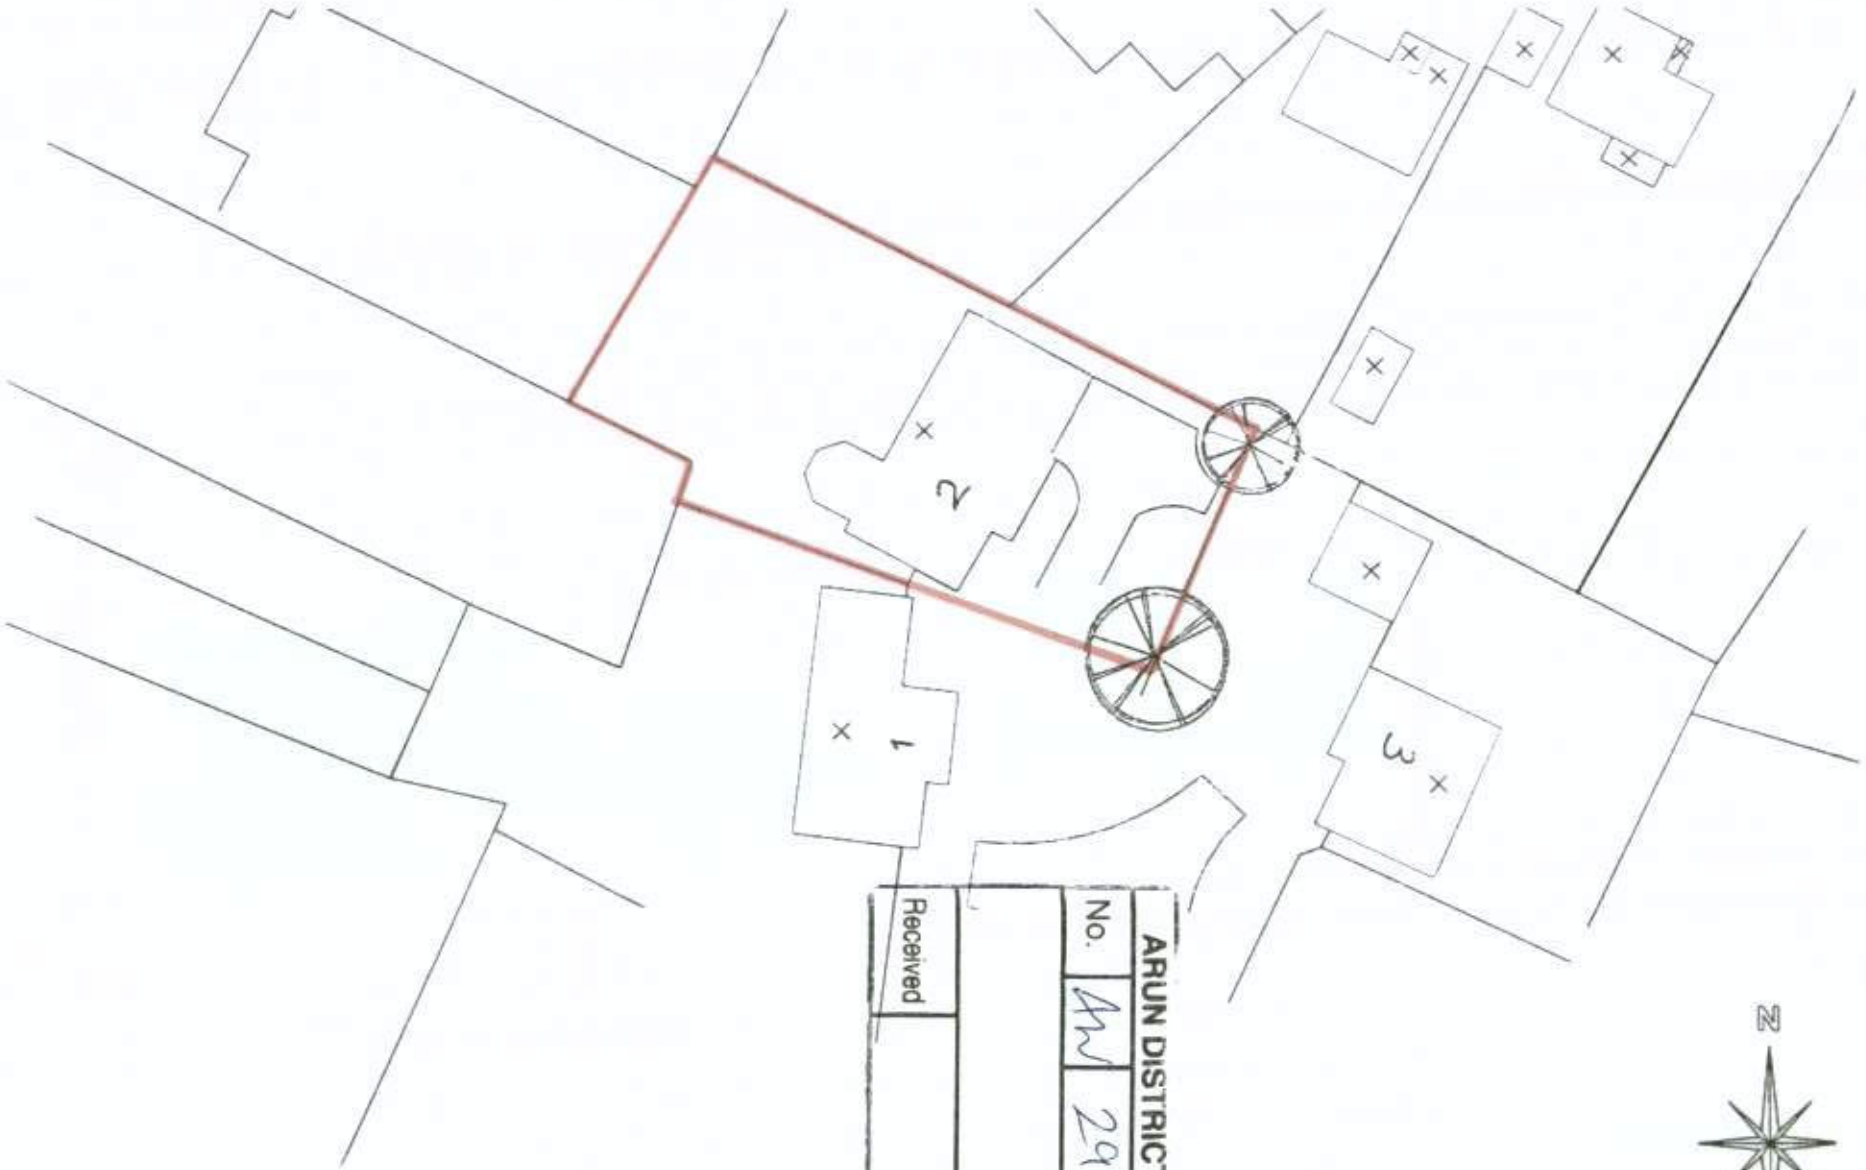

ARUN DISTRICT COUNCIL
No. AW/29/10/
Received

SITE PLAN 1/500