



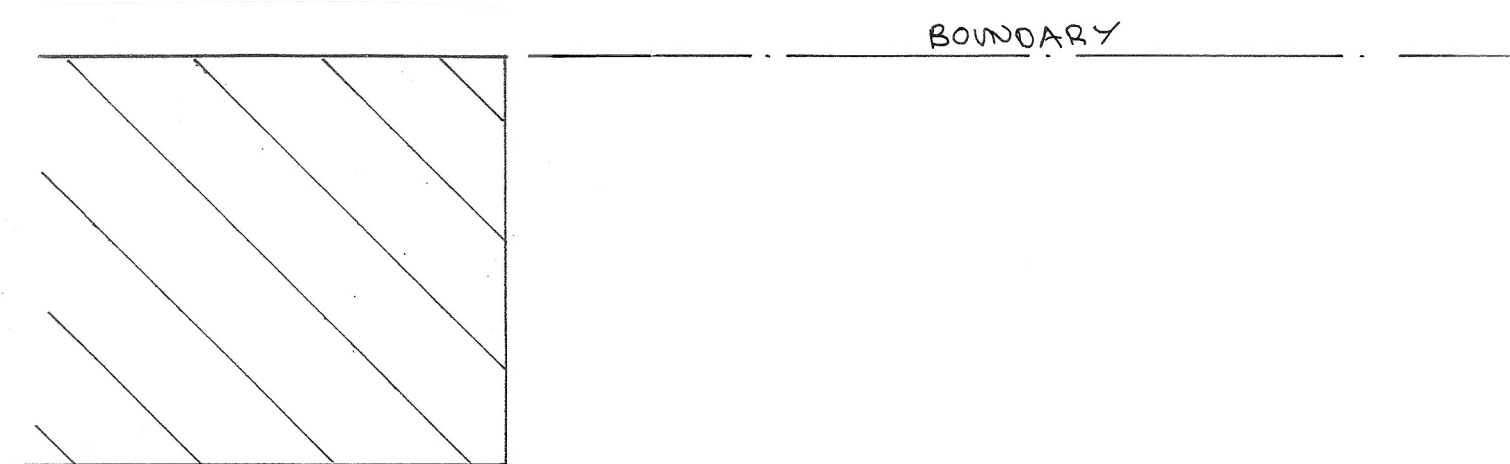

BOUNDARY




north

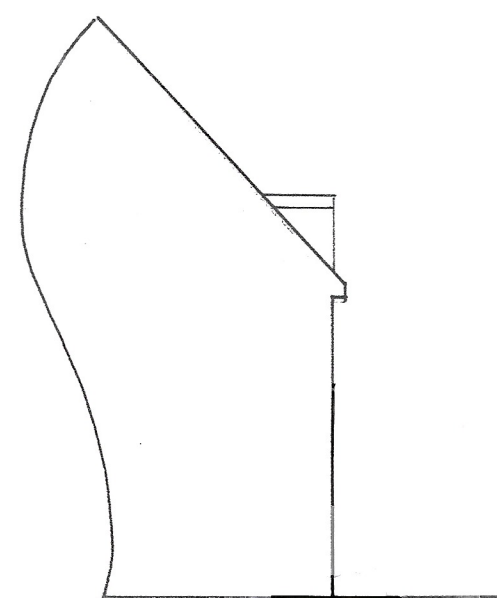


west

1 : 100

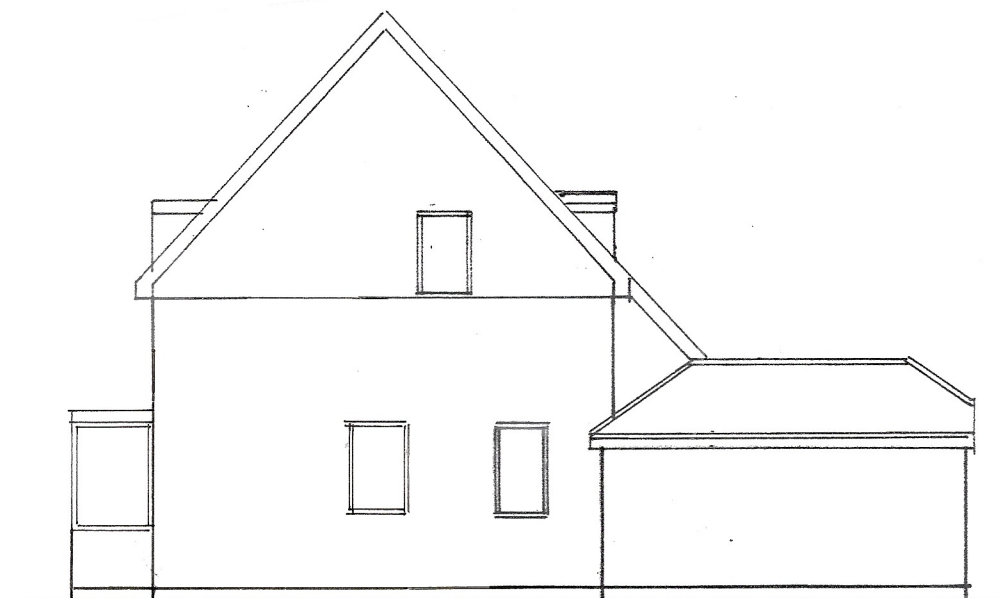


south

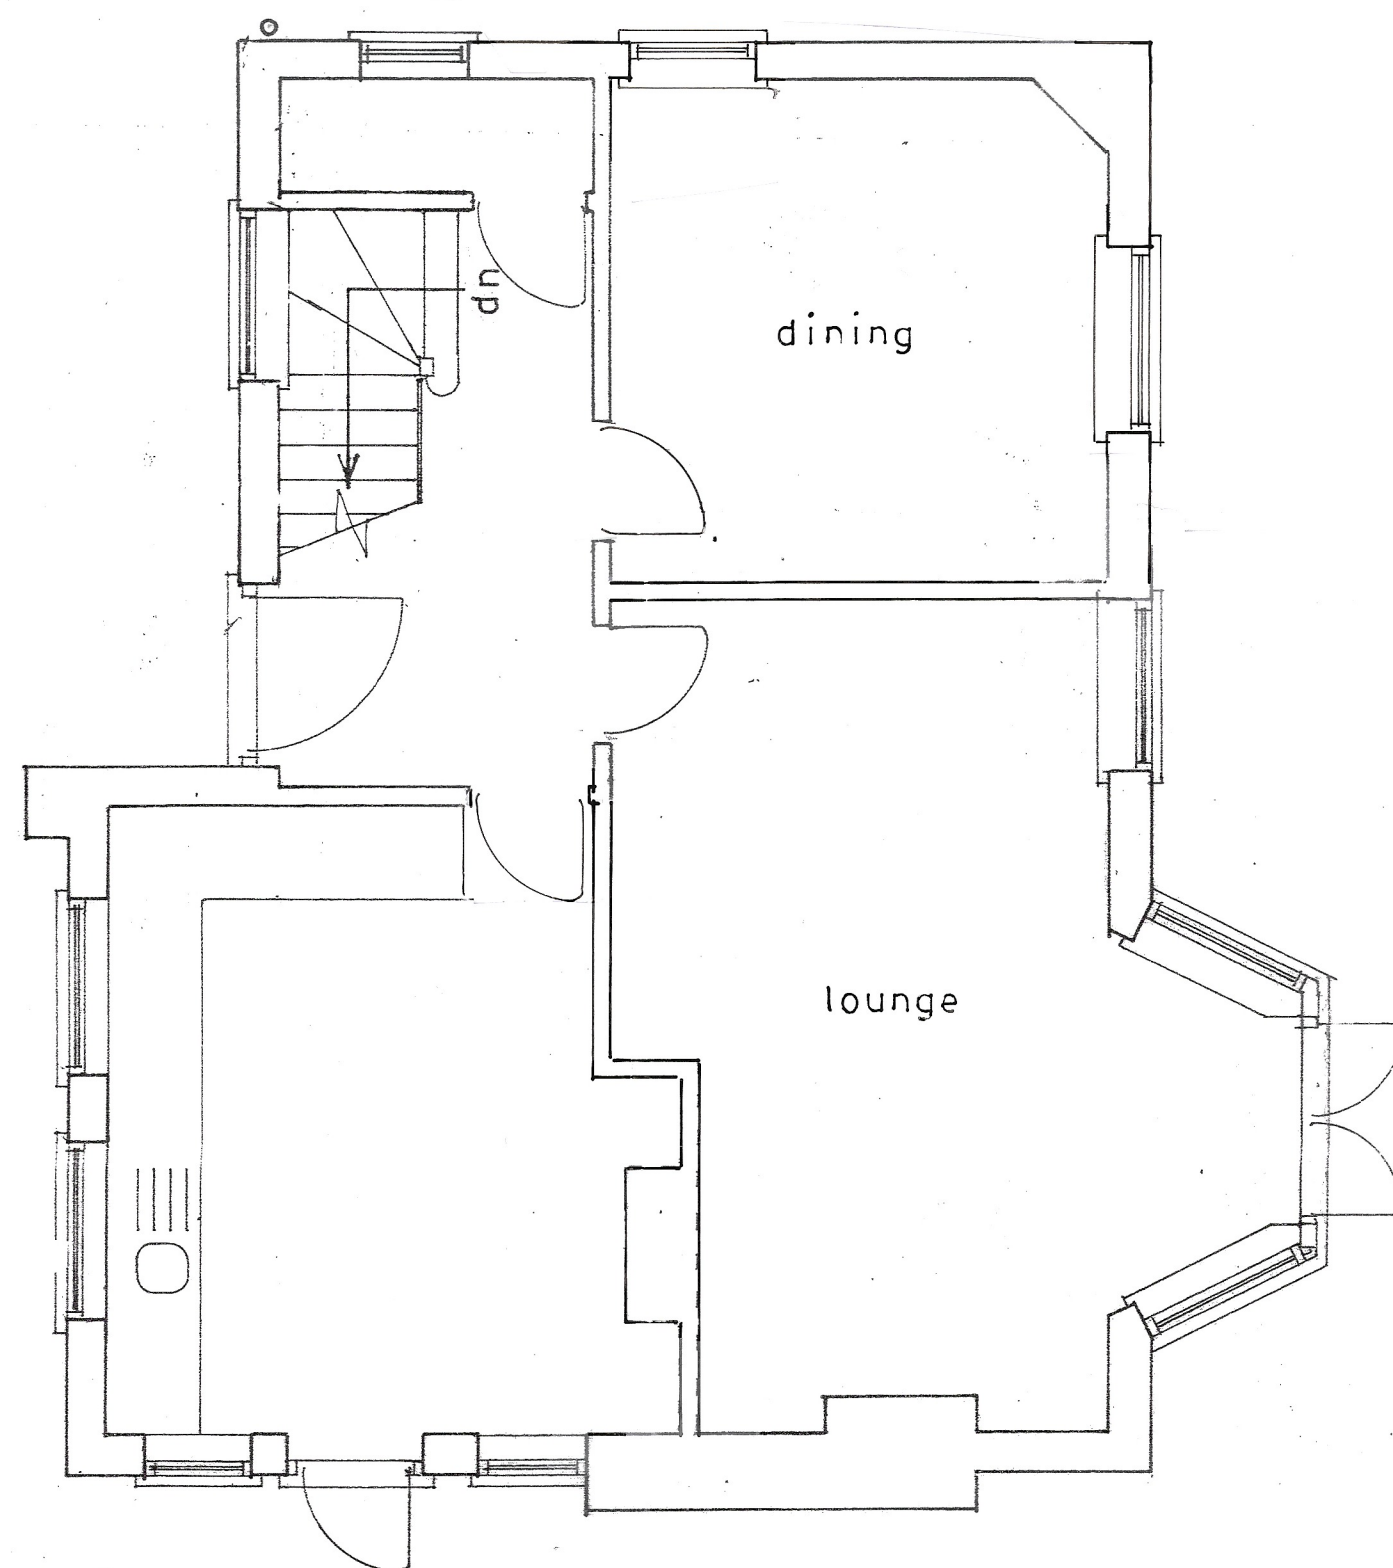


Plan

1 : 50

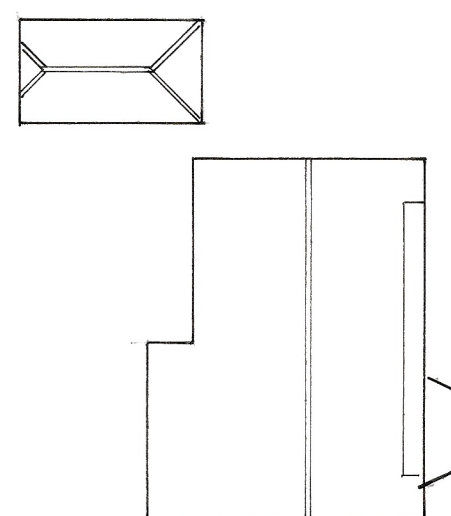

roof plan

1 : 200

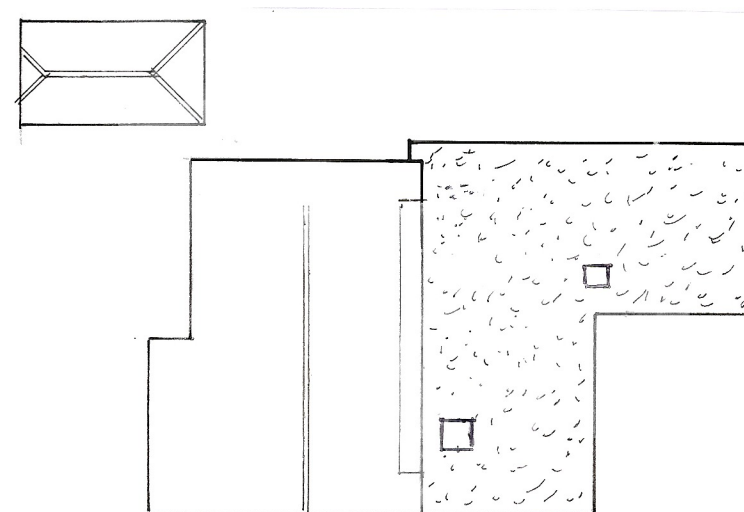

proposed roof plan



east

Existing

PROPOSED SINGLE STOREY ANNEXE EXTENSION AT 7, A'BECKETTS AVE.,ALDWICK
FOR MR. & MRS. B. WITTS.

sheet 3a of 3

Bryan Butcher
Rainbow Cottage
Nyetimber Lane
Bognor Regis PO21 3JX
01243 266871
07973 233442
bryan.butcher@btinternet.com
www.bryanbutcher.com