ARUN DISTRICT COUNCIL AW/300/21/HH

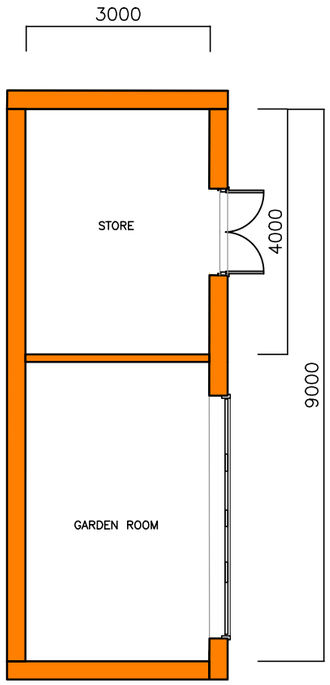

PROPOSED PLAN 1:100

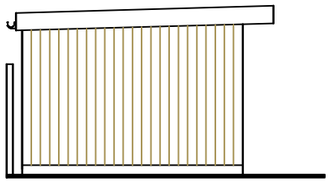

PROPOSED NORTH ELEVATION 1:100

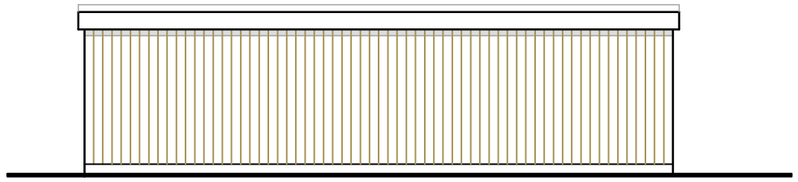

PROPOSED EAST ELEVATION 1:100

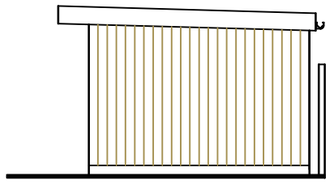

PROPOSED SOUTH ELEVATION 1:100

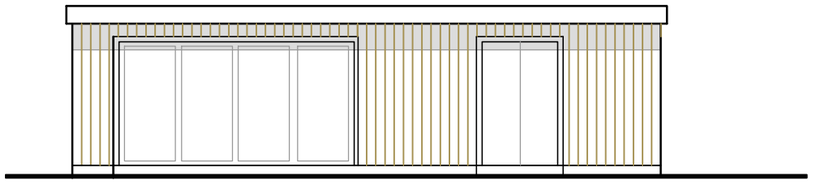

PROPOSED WEST ELEVATION 1:100

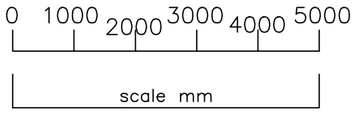

AMdesign
ARCHITECTURE DESIGN DEVELOPMENT
Leeza Aldis-Hobbs ARB RIBA SPAB
Mob: 07756 329400
e-mail: leeza@amdesignltd.co.uk

PROJECT
15 ALDWICK AVENUE
ALDWICK
WEST SUSSEX
PO21 3AQ
PROJECT STAGE
PLANNING

DRAWING
PROPOSED
GARDEN ROOM
DRAWING No
362/06
REVISION

SCALE 1:100 DRAWN LA
DATE AUGUST 2021 CHECKED

LETTER	REVISION	DATE
	paper size A3	
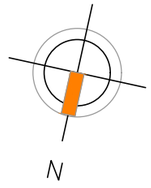
This scheme is subject to town planning and all other necessary consents. All dimesions and levels to be checked on site. This drawing is to be read in conjunction with other relevant drawings and documents. Report all discrepancies to the Architect before work commences. AM Design is the trading name of AM Design Ltd © AM Design Ltd. All rights reserved.