



Note:


Do not Scale from this Drawing (except for planning approval).
All dimensions are in millimetres and to be checked on site.
All Dimensions relating to subcontractors or suppliers work must be checked and agreed between the main contractor and the sub-contractors and suppliers.

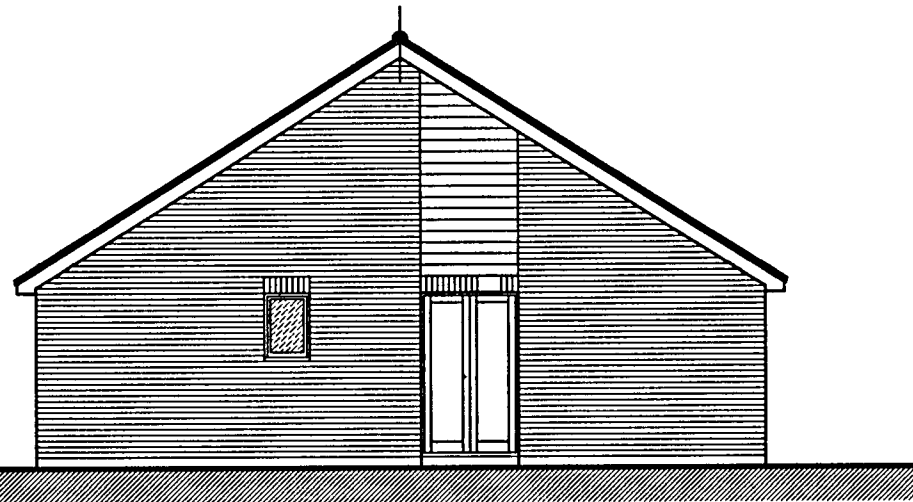


SIDE ELEVATION

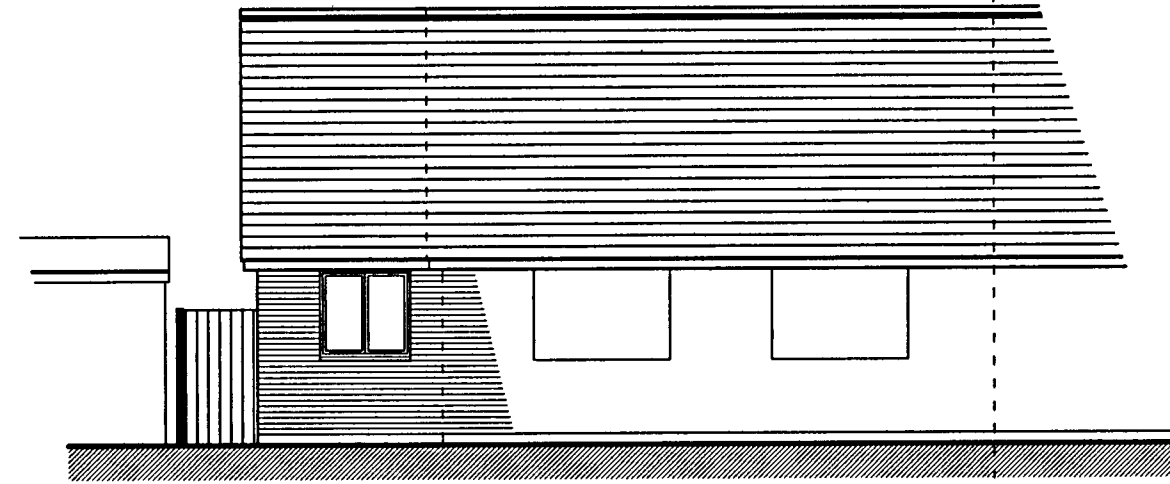


FRONT ELEVATION

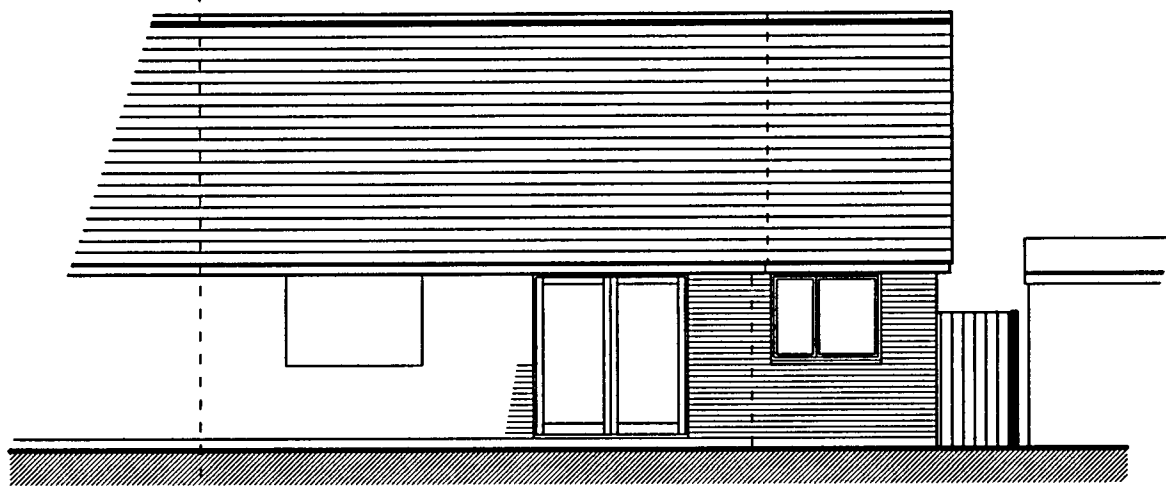


REAR ELEVATION

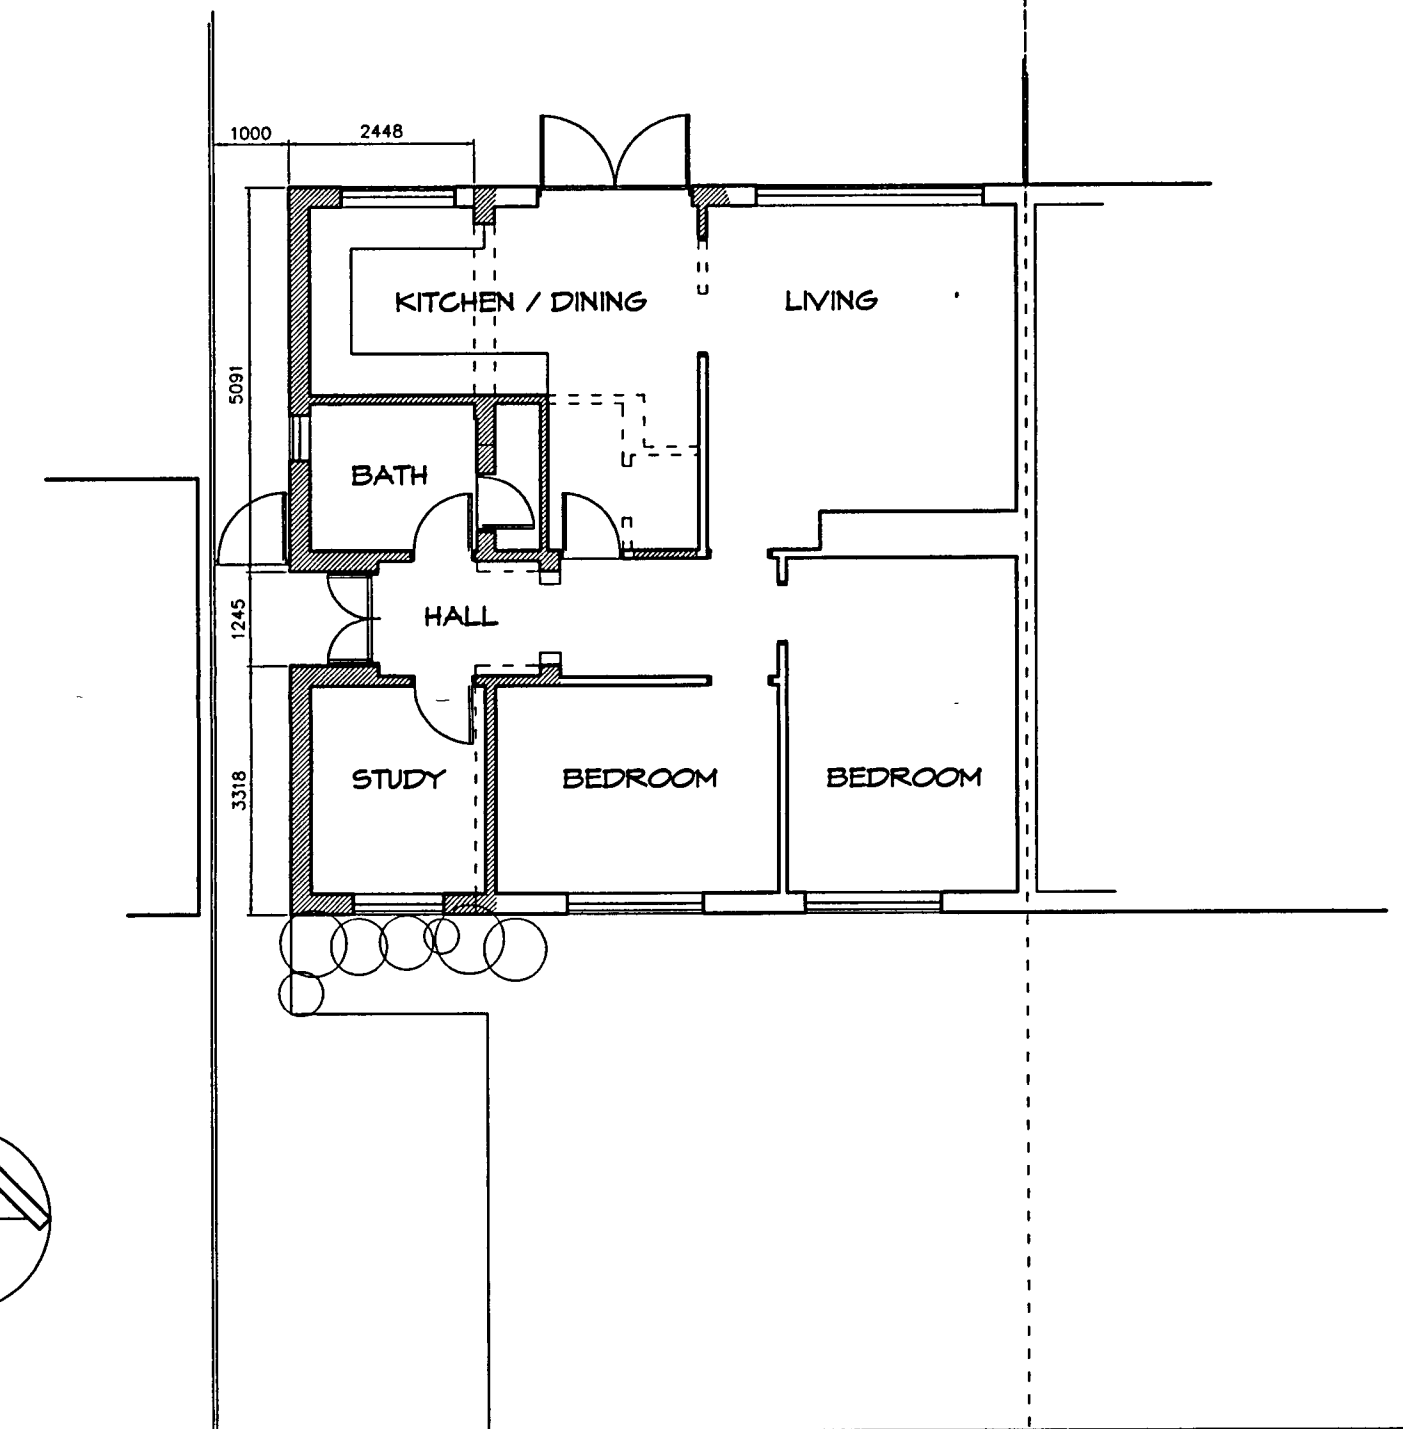


FLOOR PLAN

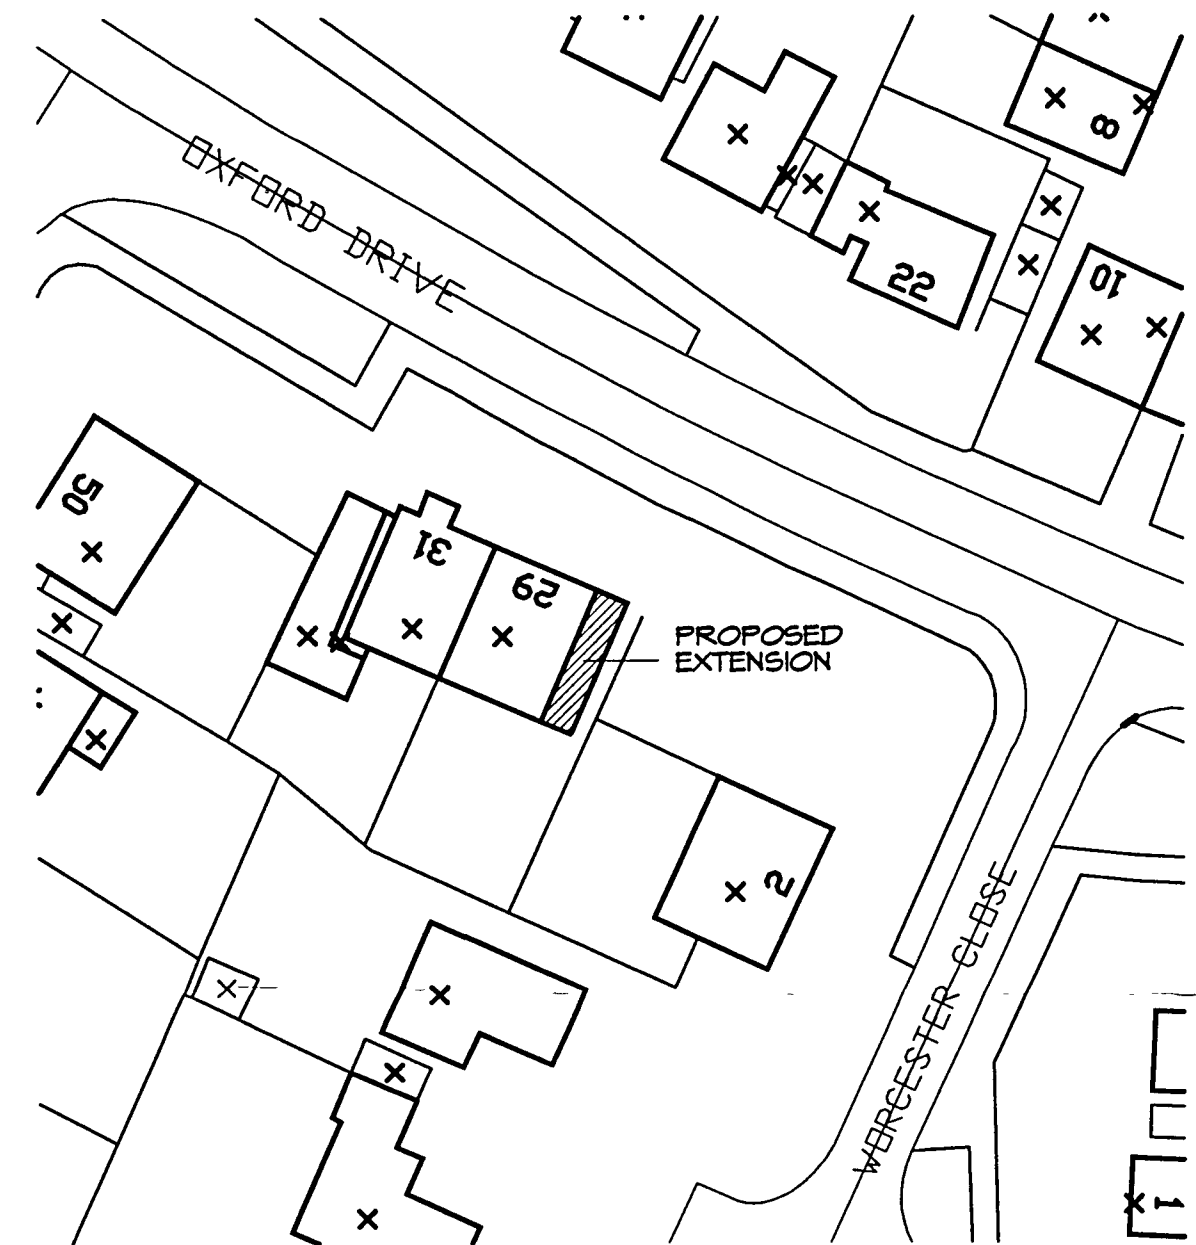

BLOCK PLAN 1:500

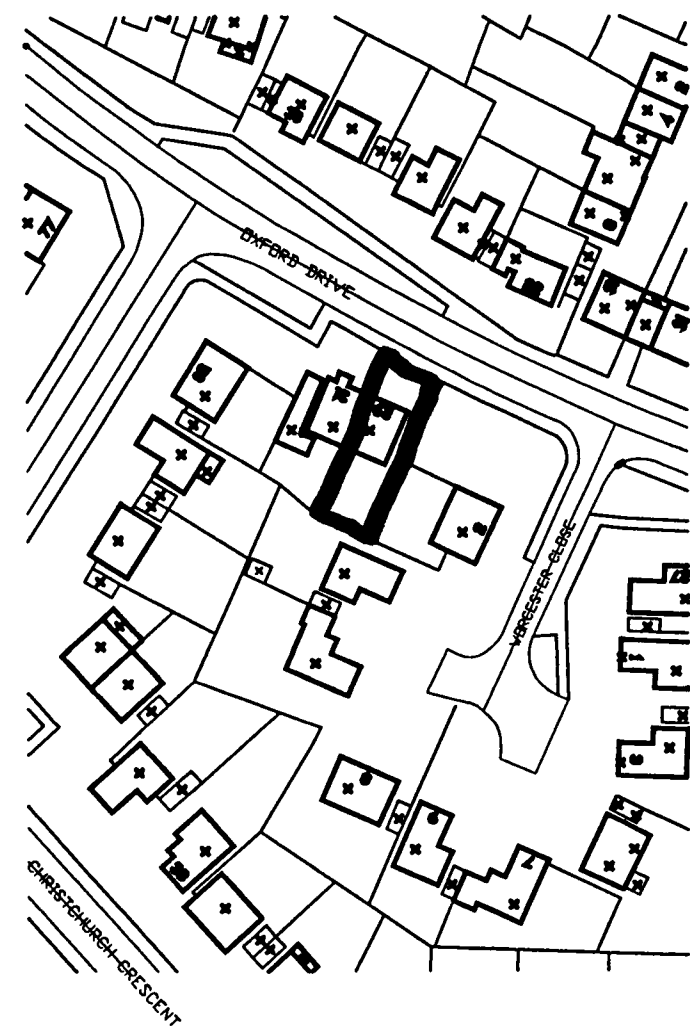

LOCATION PLAN 1:1250

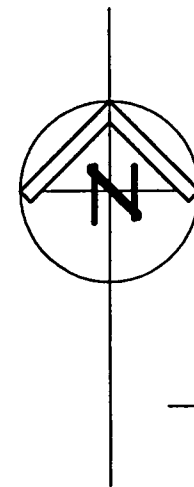

PROPOSED SIDE EXTENSION

29 OXFORD DRIVE
WEST MEADS, BOGNOR REGIS

Mr A Jasper

1:100 SCALE

OCTOBER 2007

DRG P001