


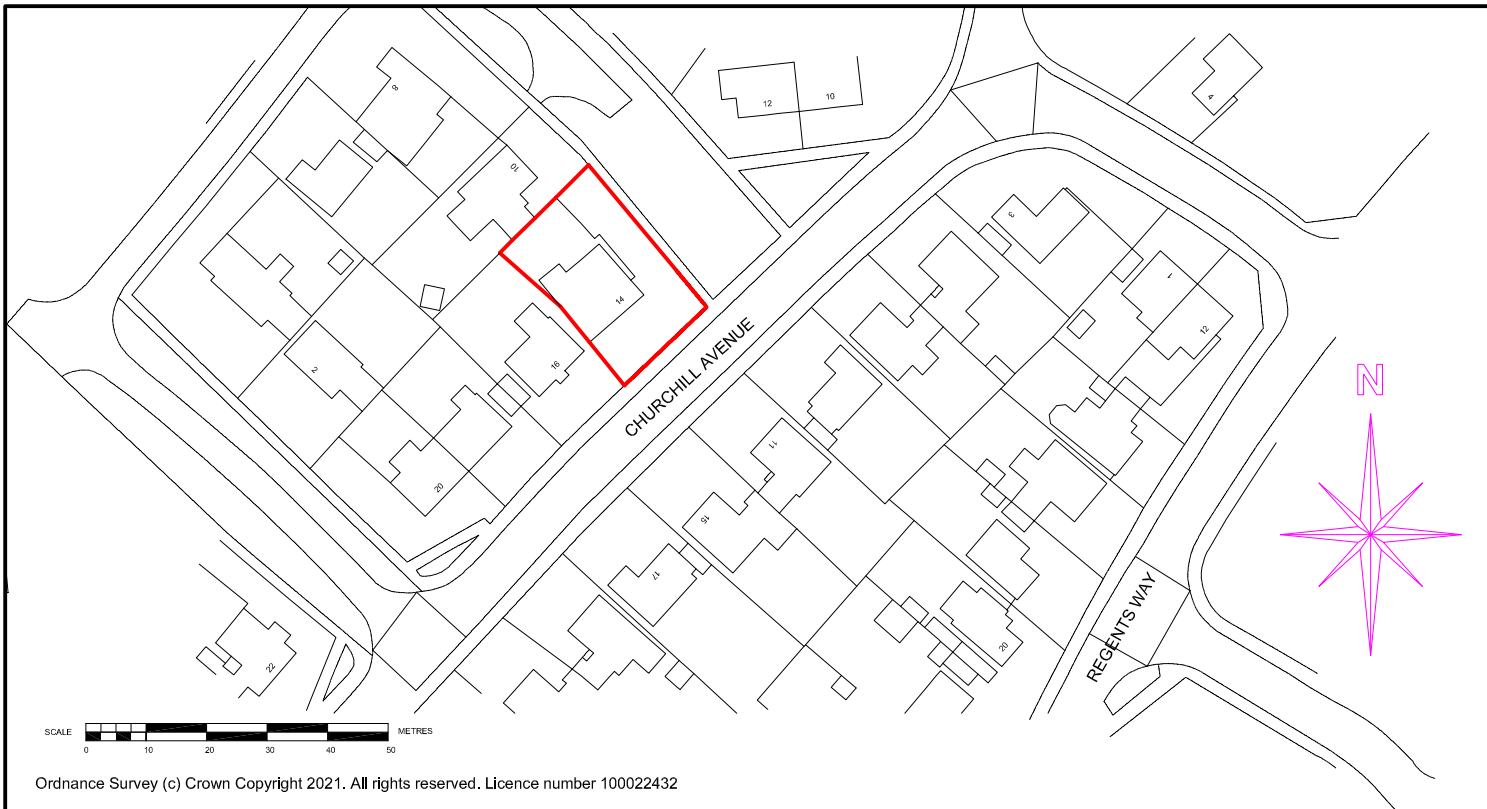

LOCATION PLAN - 1/1250



SITE PLAN - 1/500

1/1250 and 1/500 on A4 paper.

SUSSEX BUILDING CONSULTANCY LIMITED

14 CHURCHILL AVENUE, WEST MEADS,
BOGNOR REGIS, WEST SUSSEX.

SCALE - 1/1250 REV - DATE - 20/08/2021

