



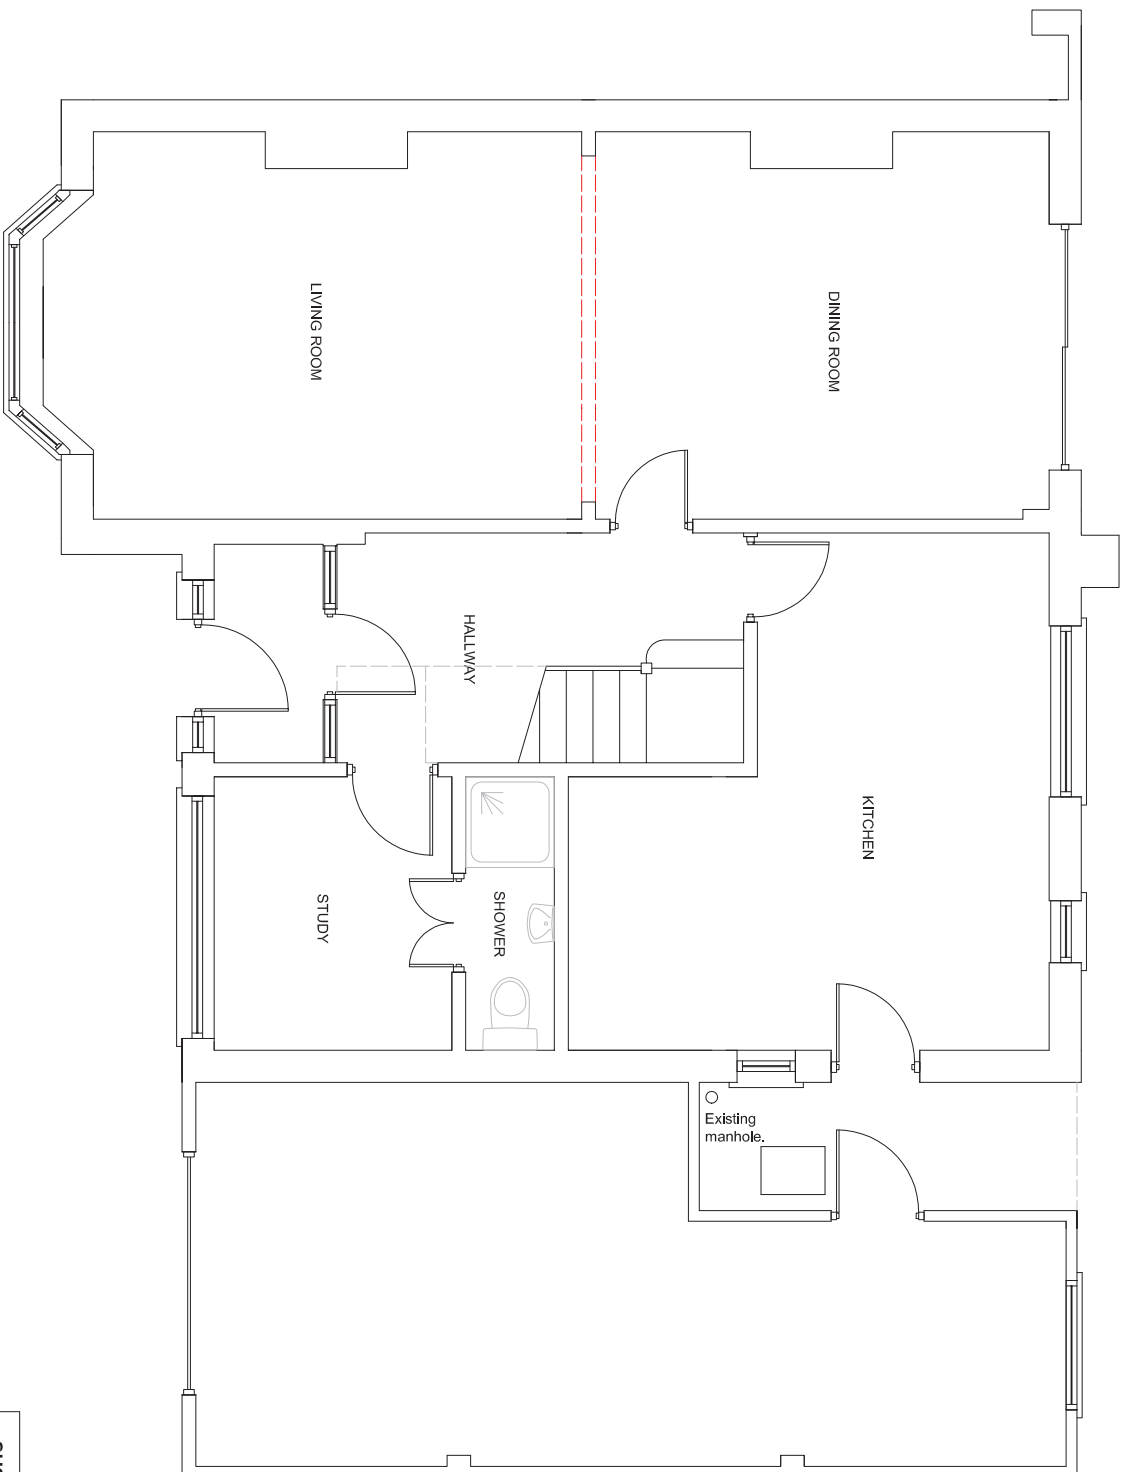

Boundary

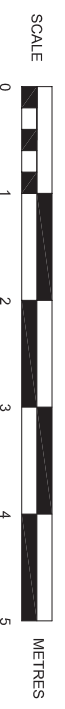

EXISTING GROUND FLOOR PLAN

SUSSEX BUILDING CONSULTANCY LIMITED 211 ALDWICK ROAD, ALDWICK, BOGNOR REGIS, WEST SUSSEX. SCALE - 1/50 REV - B DATE - 01/12/2011		 LABC partner 3 NORTHGATE ROAD PO21 8JZ TEL/FAX - (01243) 861376
--	--	---