


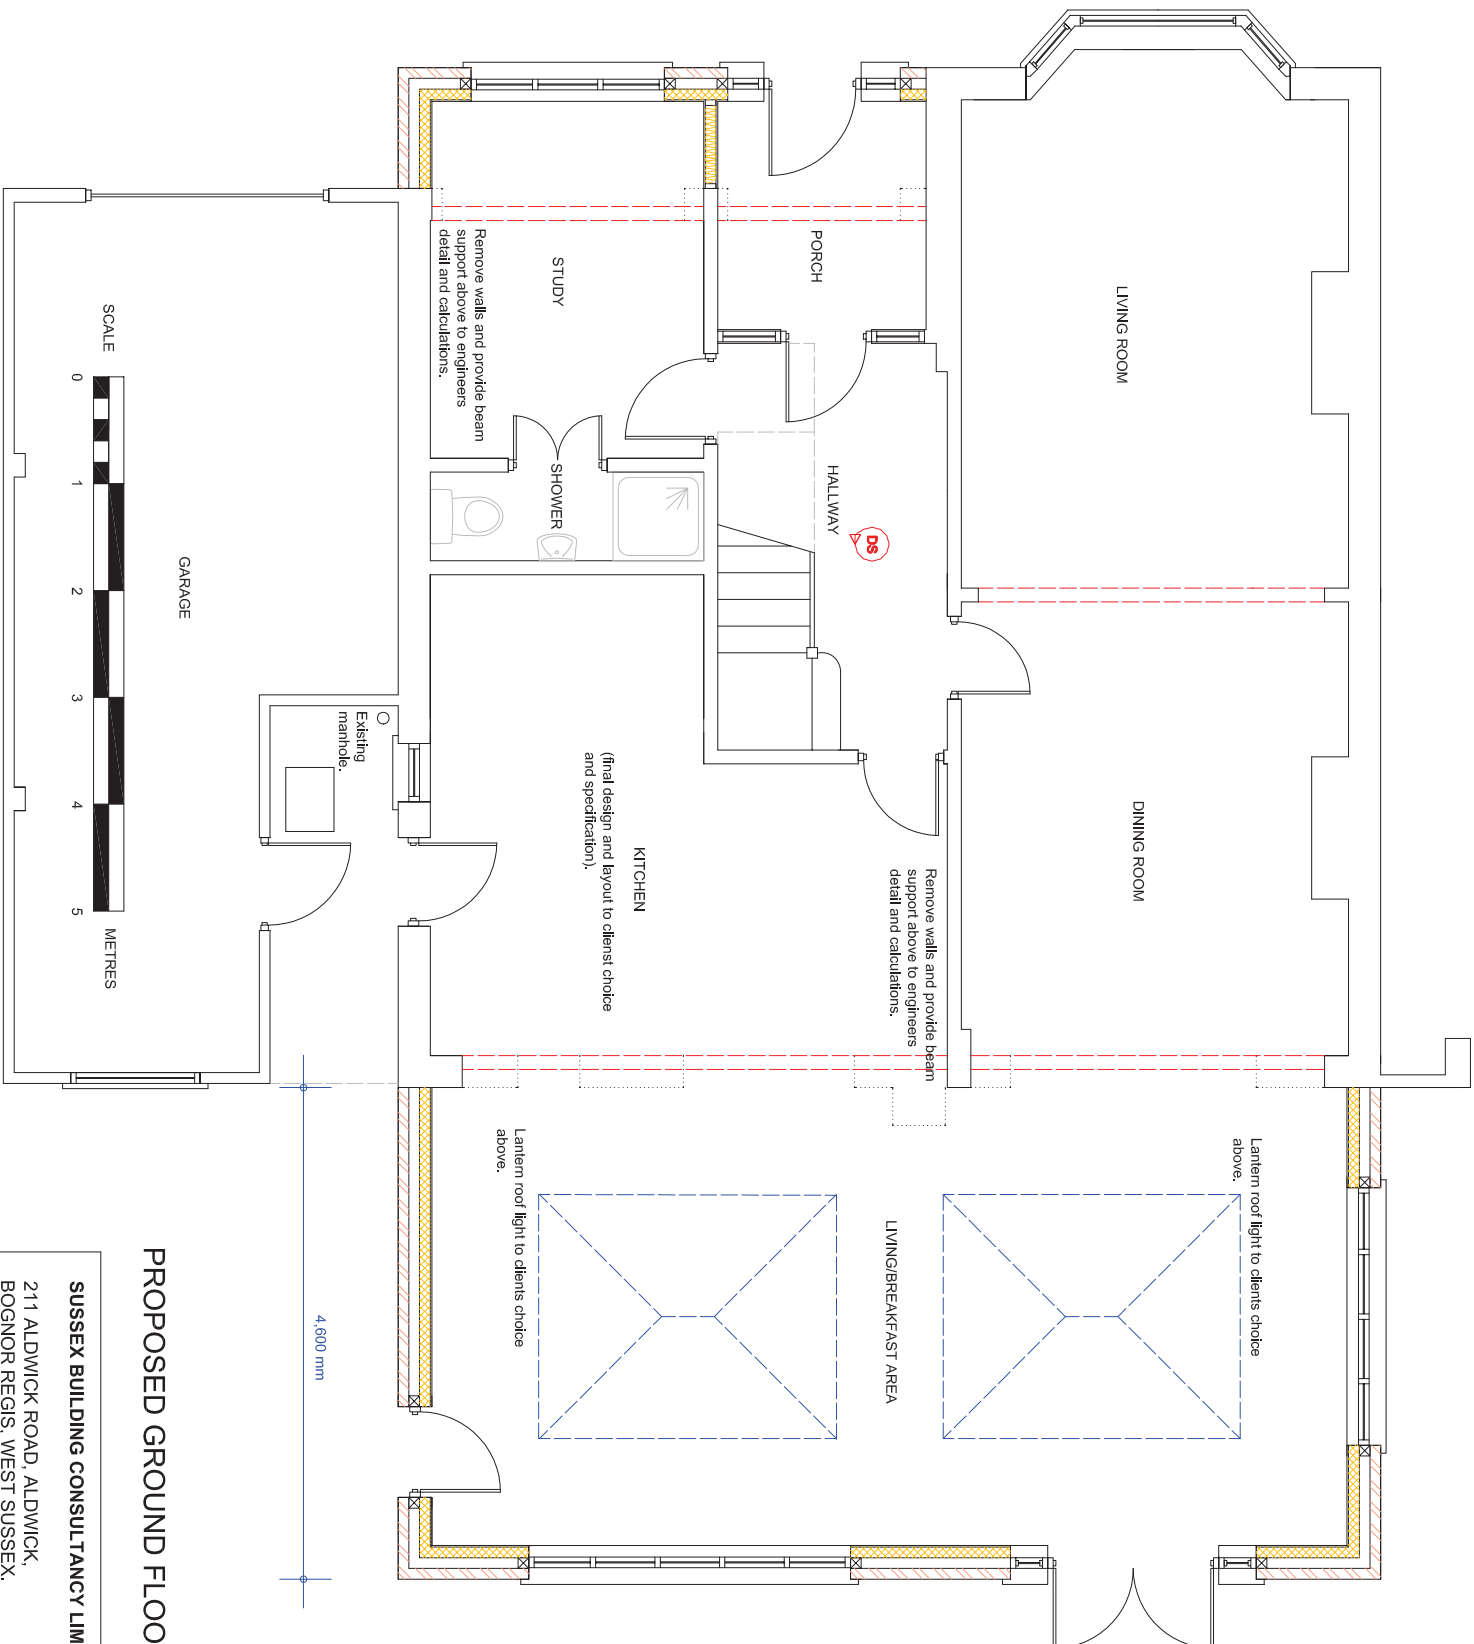

PROPOSED GROUND FLOOR PLAN

SUSSEX BUILDING CONSULTANCY LIMITED

211 ALDWICK ROAD, ALDWICK,
BOGNOR REGIS, WEST SUSSEX.

SCALE - 1/50 REV - D DATE - 01/12/2011