


217 Manor Way, Aldwick, West Sussex, PO21 4HS

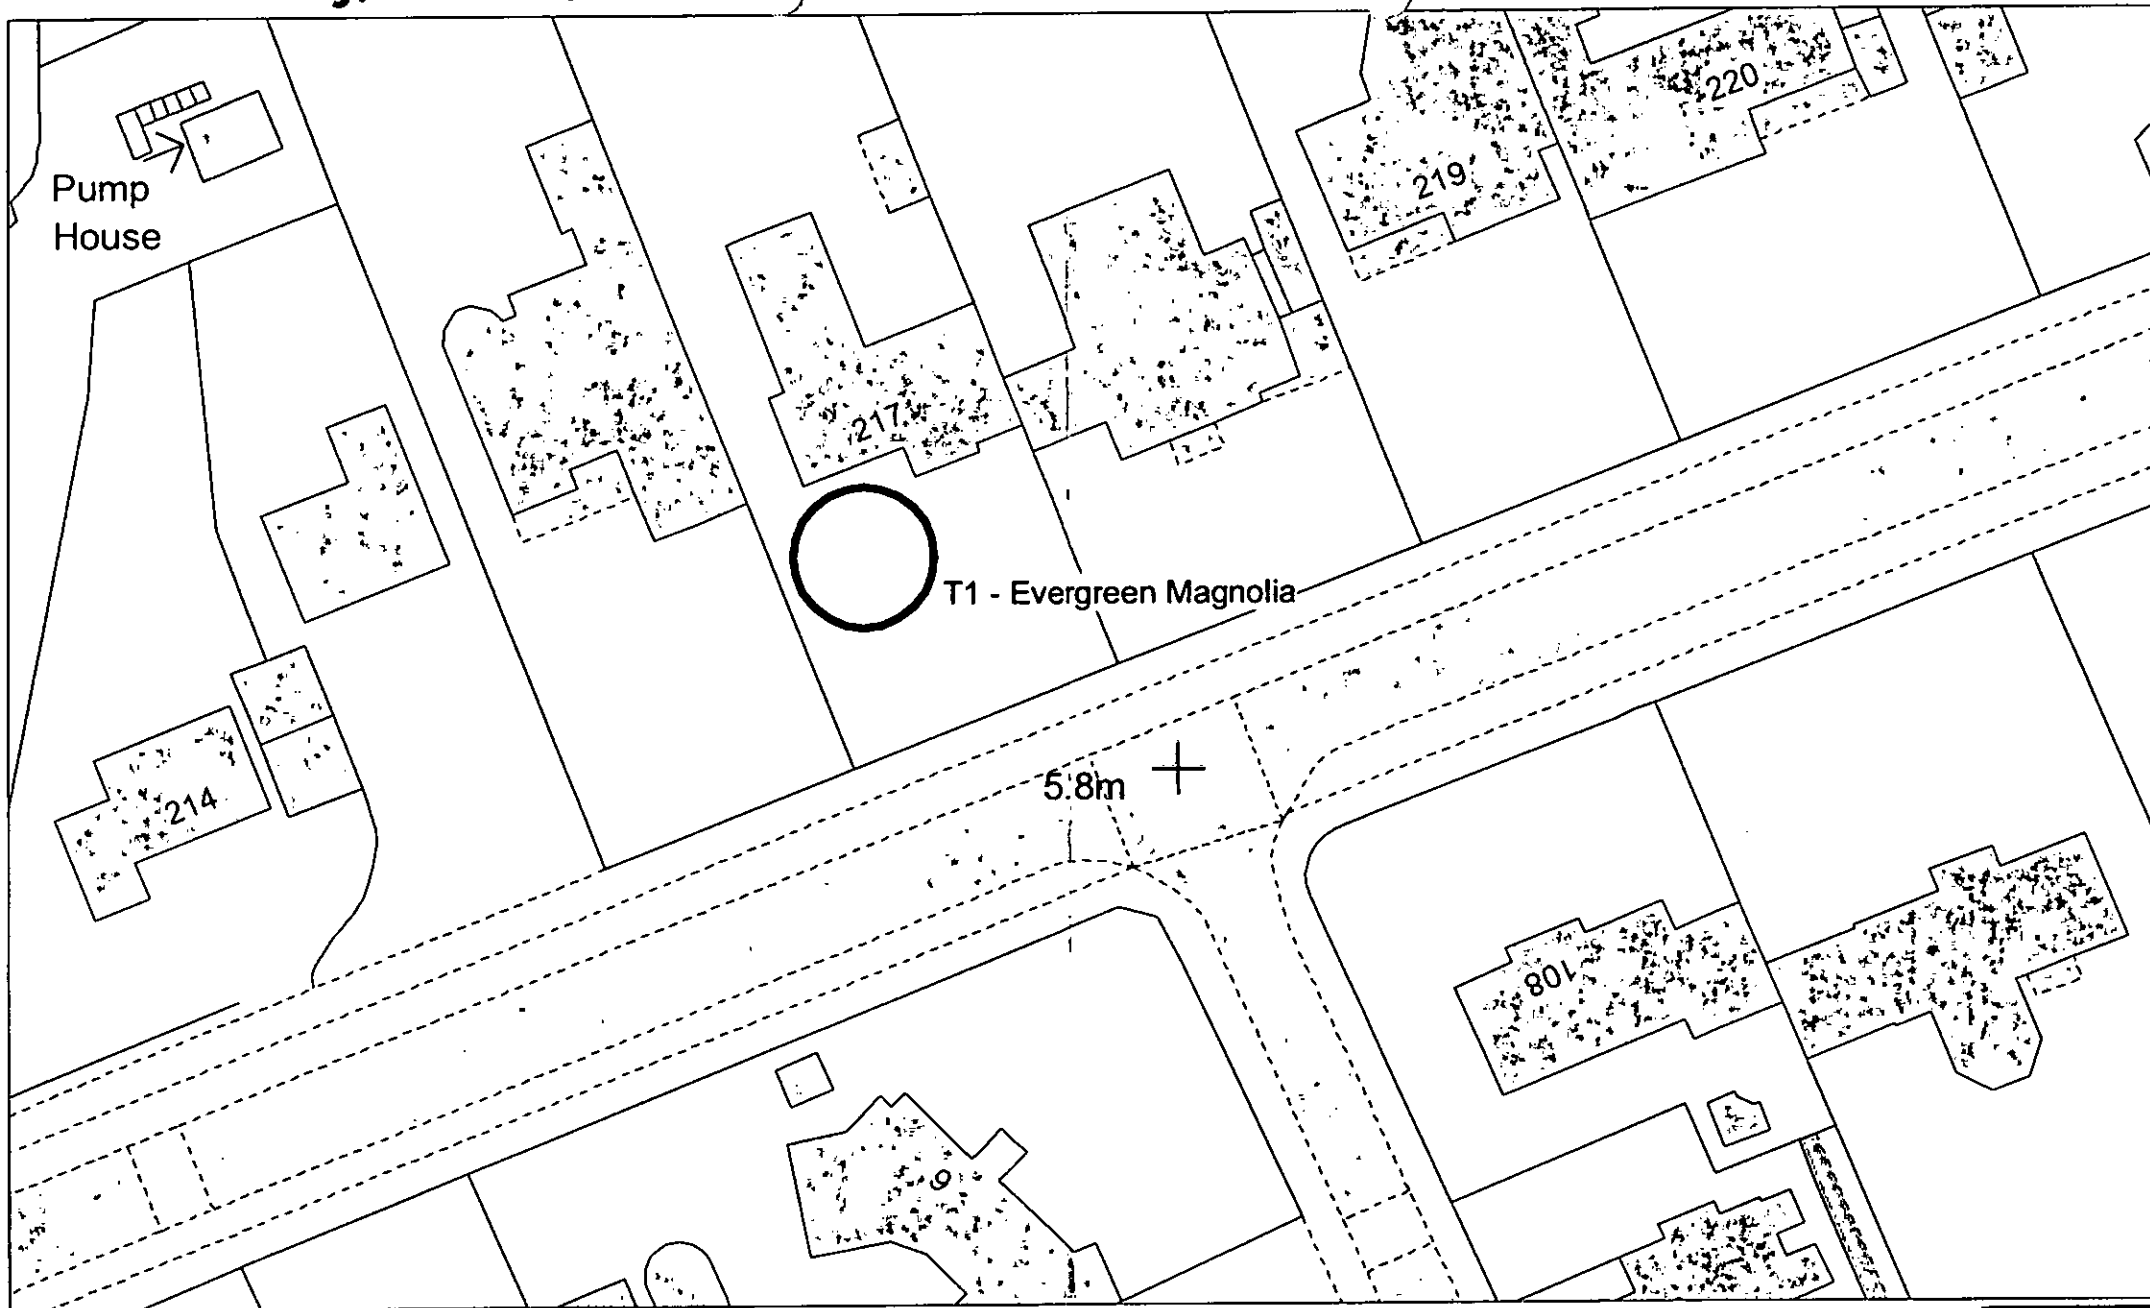

Scale 1:500 @ A4

© Arun District Council and Crown Copyright. All rights reserved. Licence No: 100018487, 2019

Production Date: 07 August 2019

www.arun.gov.uk

