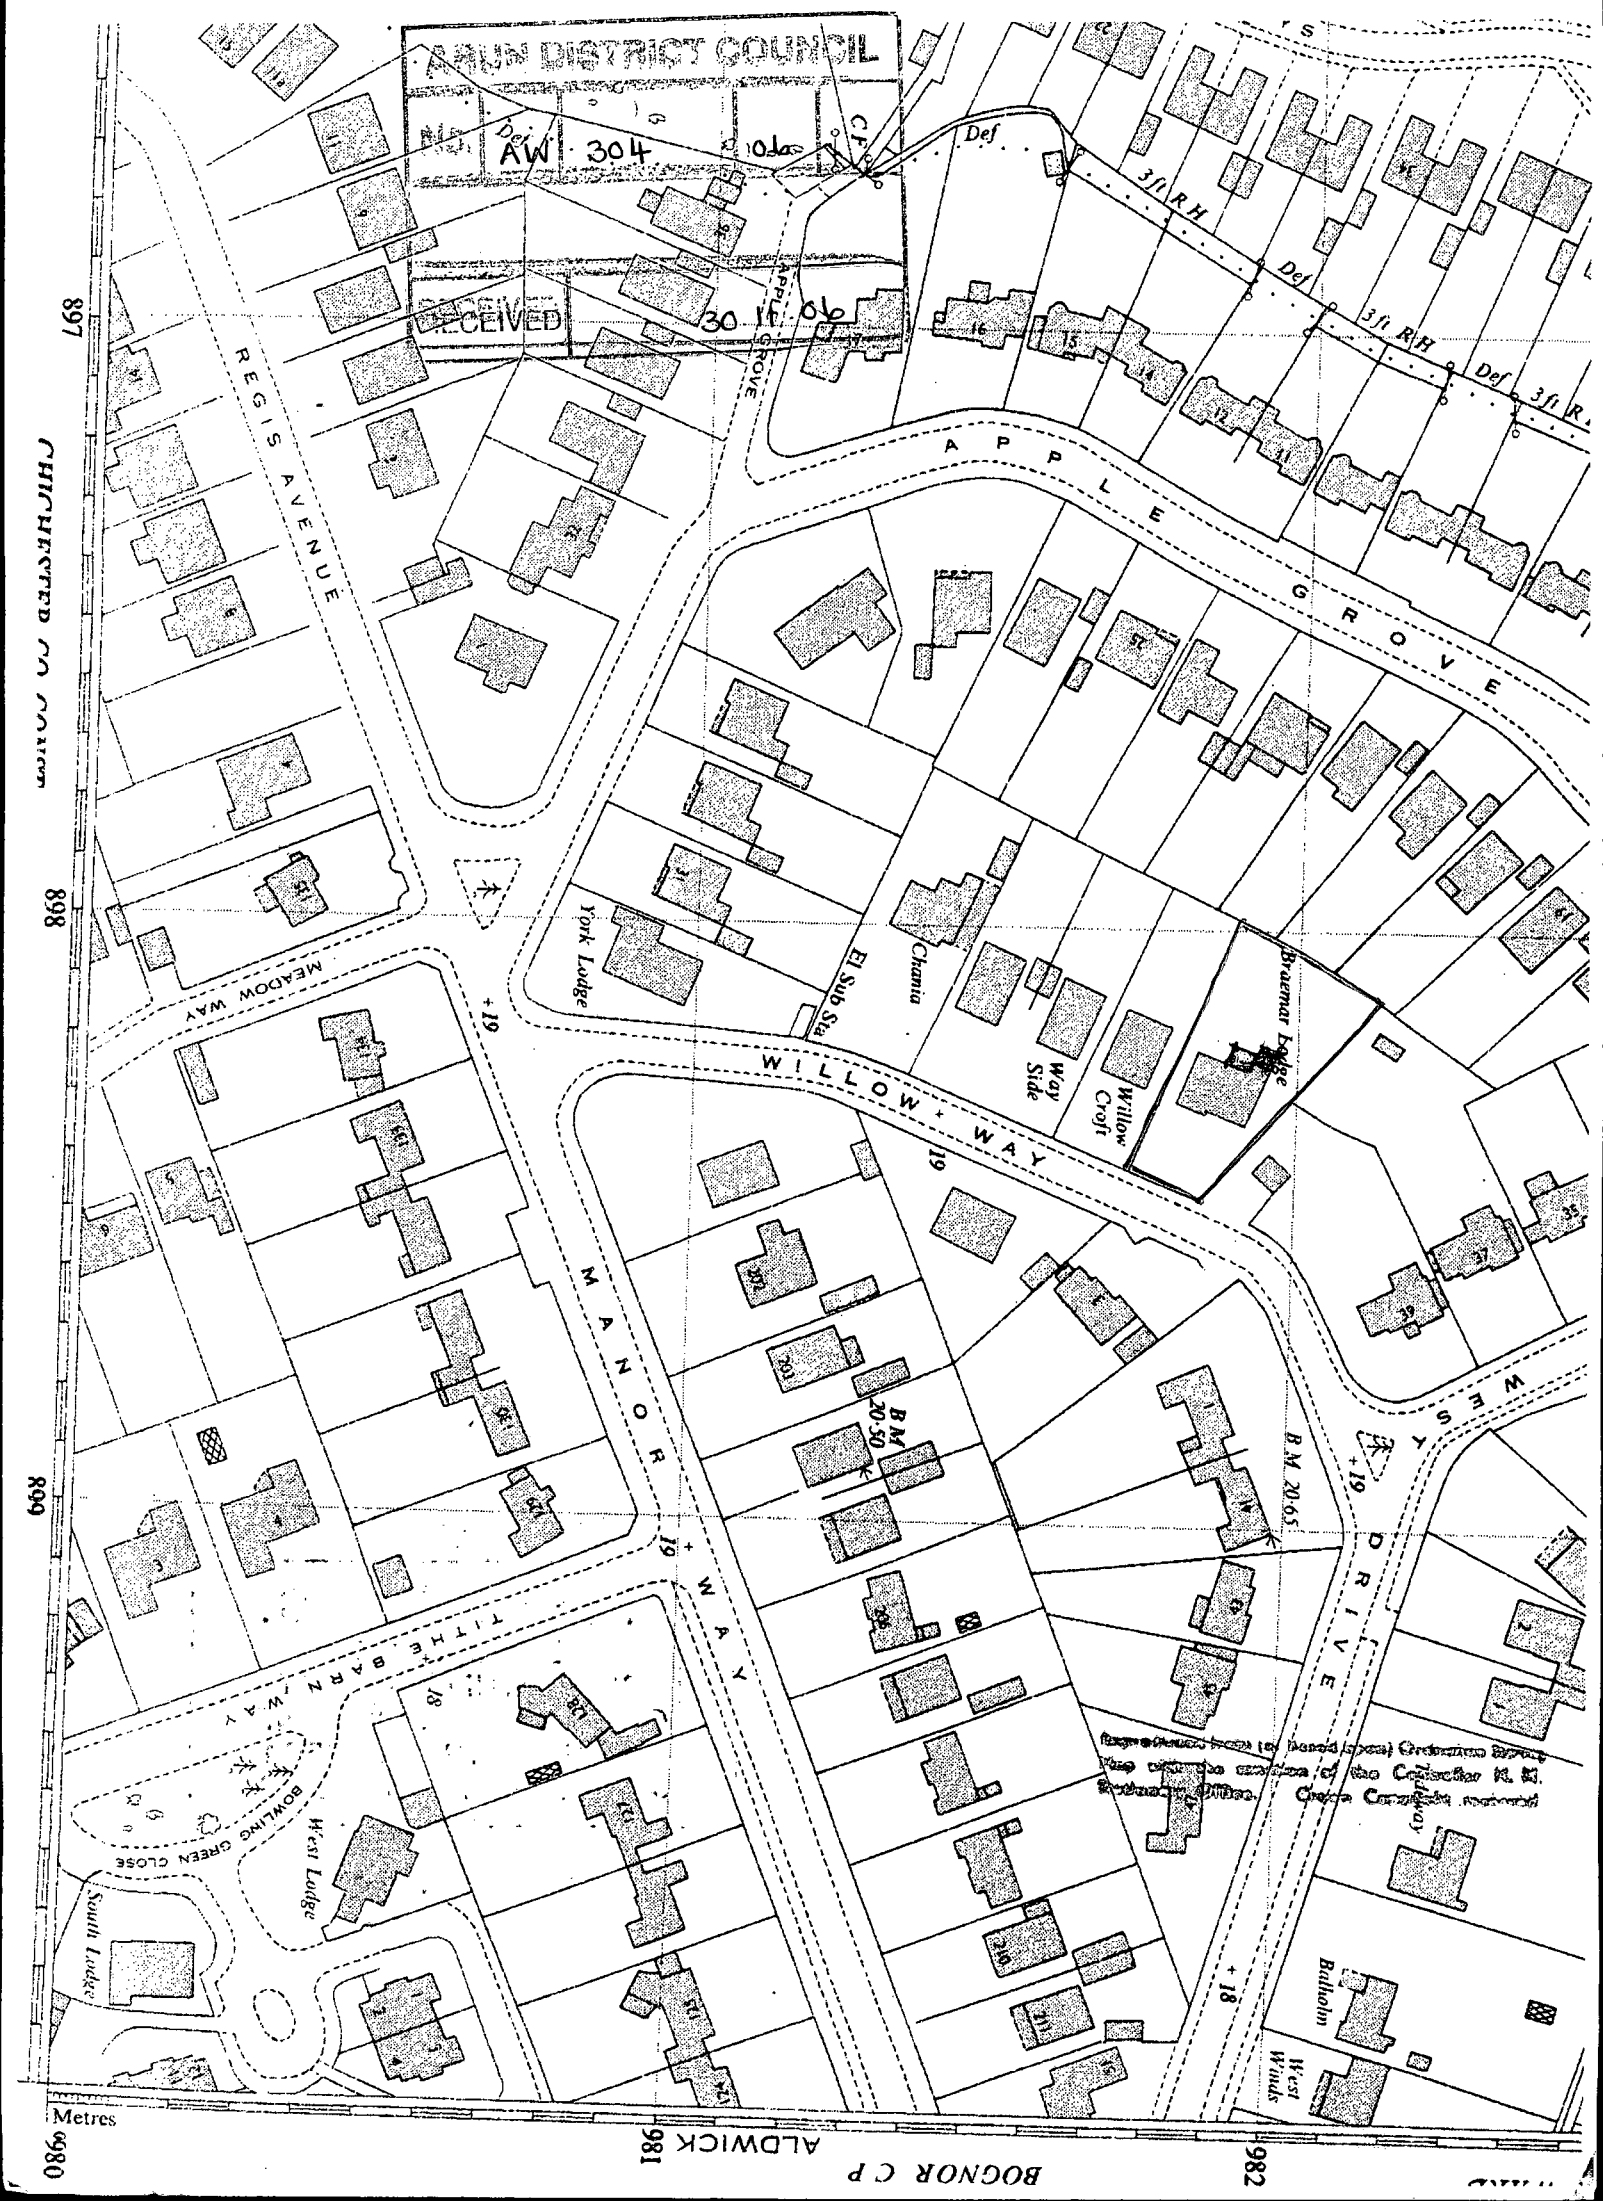
ARUN DISTRICT COUNCIL
Dec. No. AW/304/06
RECEIVED 30/11/06
REGIS AVENUE
APPLE GROVE
APPLE GROVE
MEADOW WAY
WILLOW WAY
MANOR WAY
TITHE BARN WAY
BOWLING GREEN CLOSE
WEST DRIVE
York Lodge
El Sub Sta
Chania
Way Side
Willow Croft
Bruemar Lodge
West Lodge
South Lodge
Badholm
West Winds
B M 20.50
B M 20.65
Def.
3ft R/H
Metres
ALDWICK
BOGNOR C P
897
898
899
980
981
982