



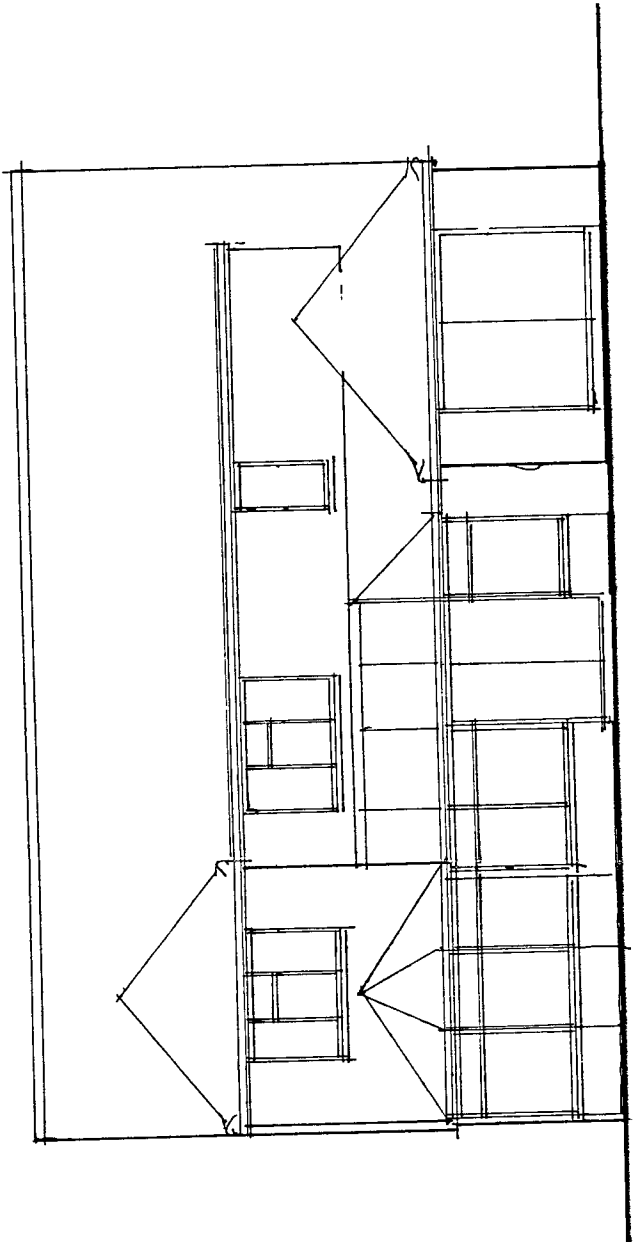


composite elevation
to include approval AW 229|06

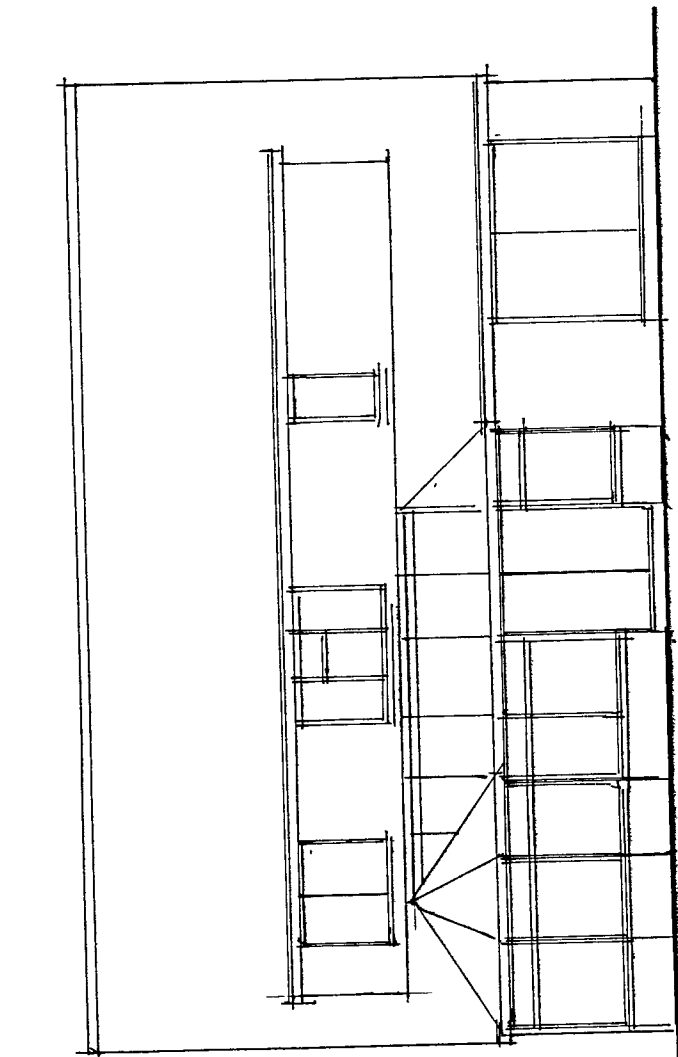


rear

elevations

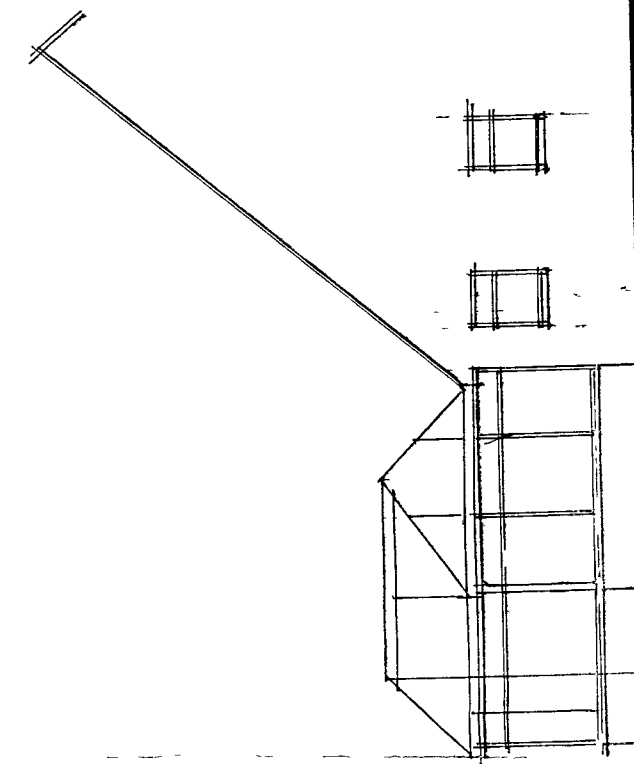


side

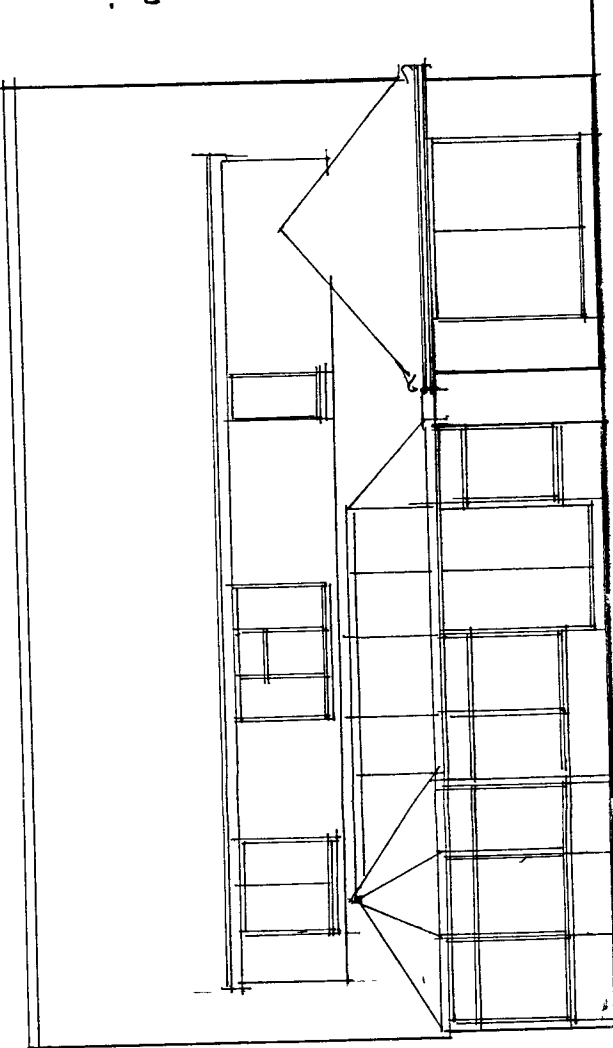


rear

new walls to match existing

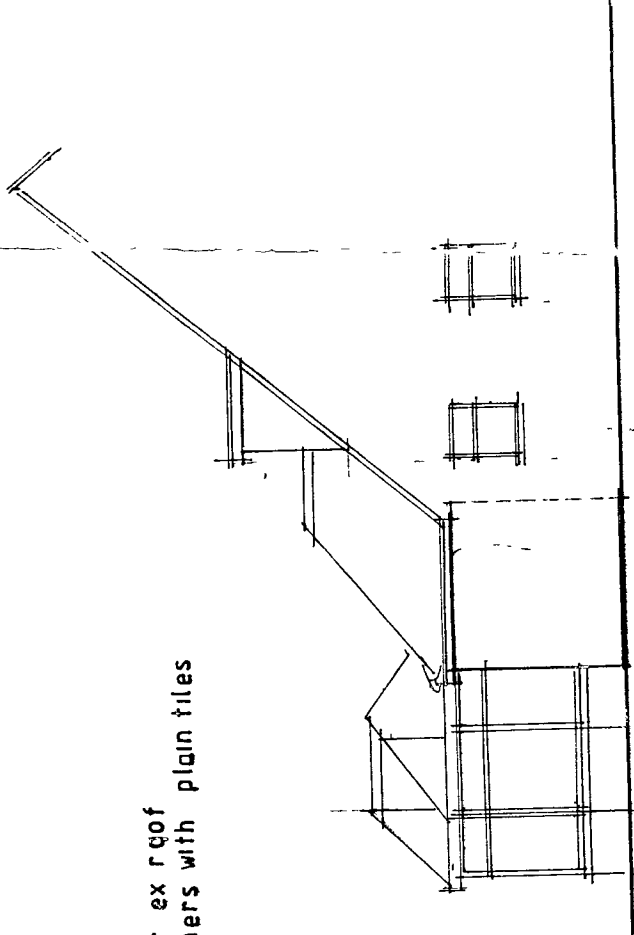


side

re cover ex roof
and dormers with plain tiles

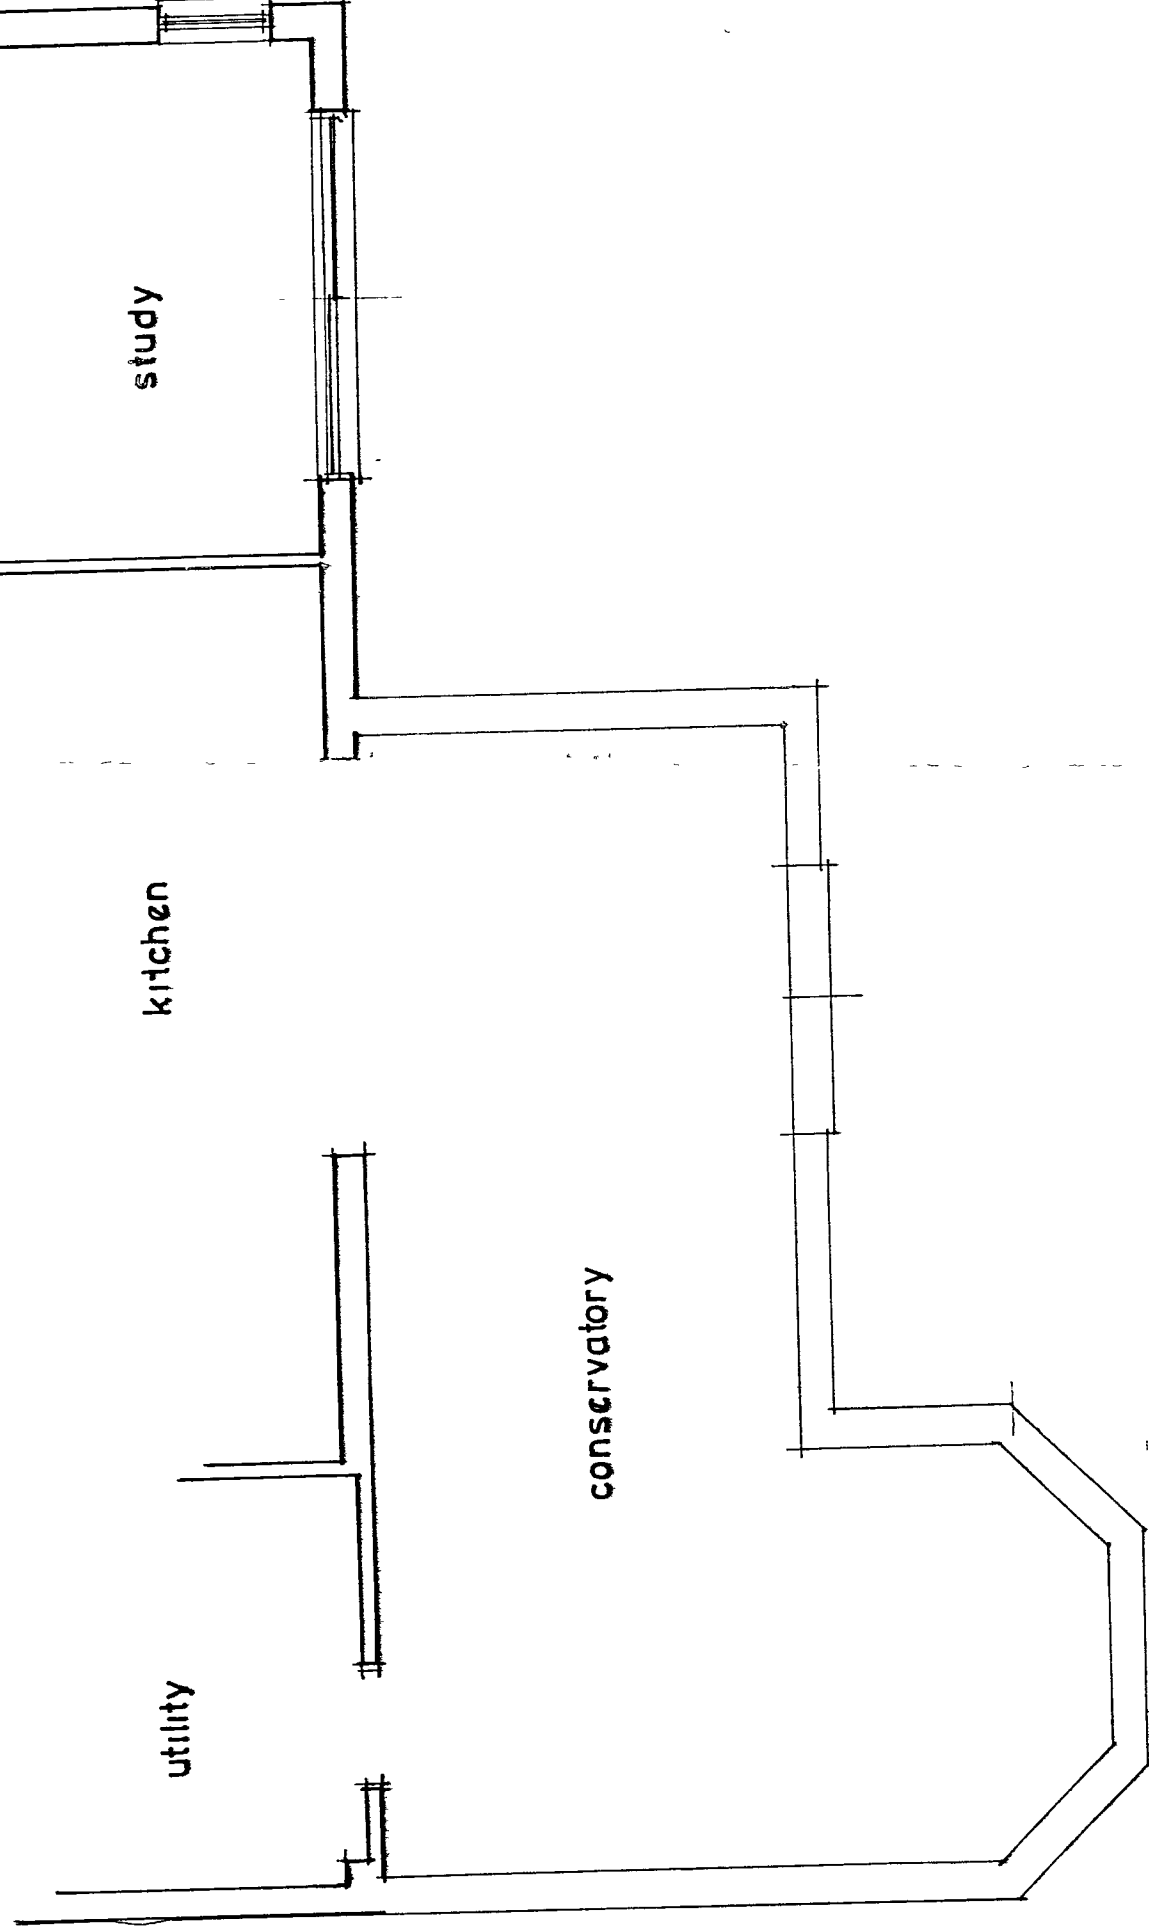

EXISTING

plans

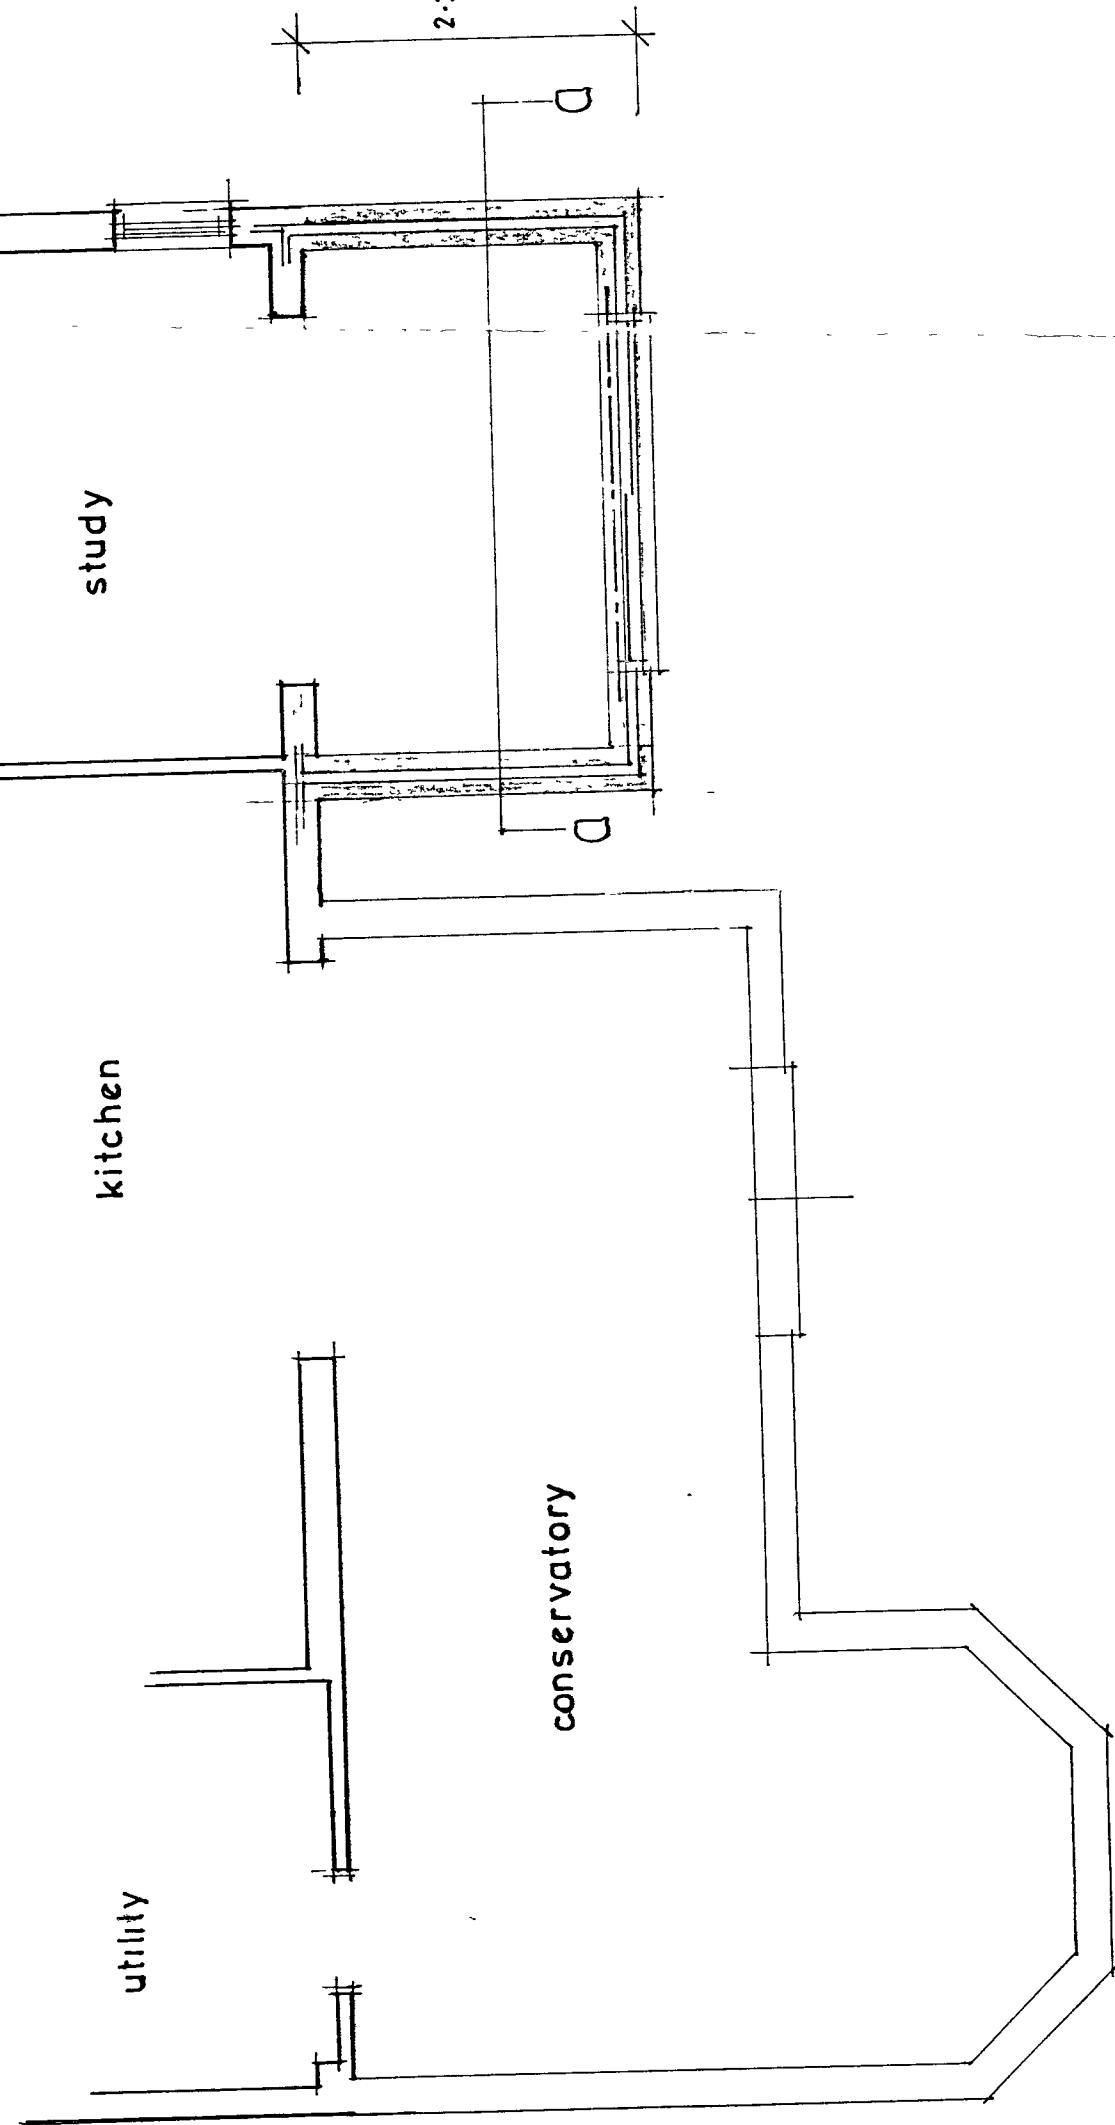

PROPOSED

ARUN DISTRICT COUNCIL			
No.	AW	304	06
RECEIVED			
30 11 06			

proposed addition
2 Willow Way
ALDWICK
for
Mr & Mrs L Norman

plans & elevations

PLAN NO 508|4
SCALES 1:100 1:50
DATE 11|06

DAVID J BROOKWELL
99 WESTMINSTER DRIVE
ALDWICK B06N0R REGIS
tel no 01243 264928