


AW/268/10.


PROPOSED SIDE ELEVATION 'EAST'

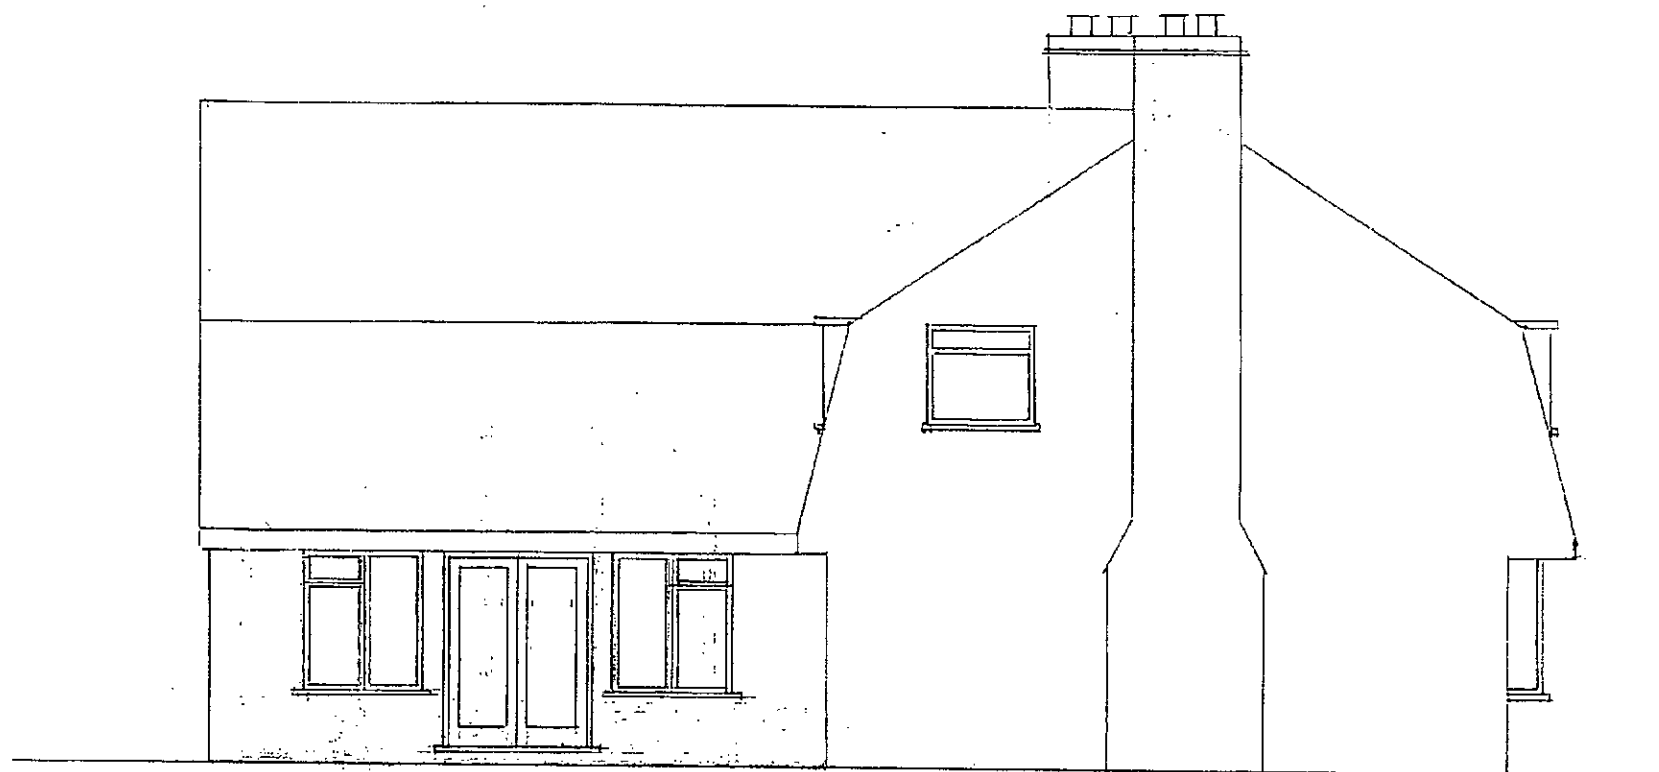

SCALE 1:50

AW/268/10

PROPOSED SIDE ELEVATION 'WEST'

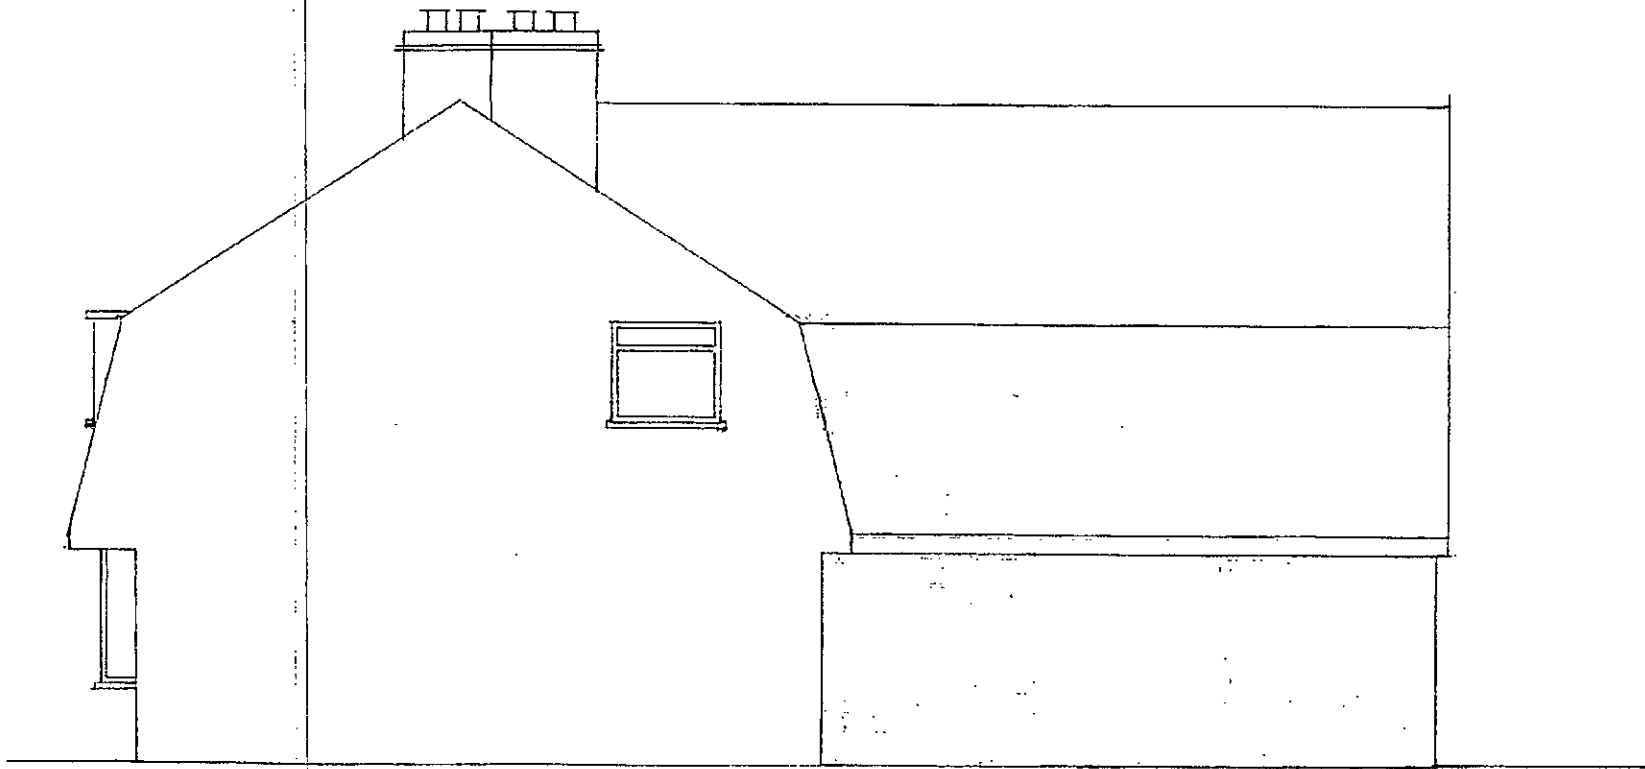

SCALE 1:50