


PROPOSED SIDE ELEVATION "WEST"

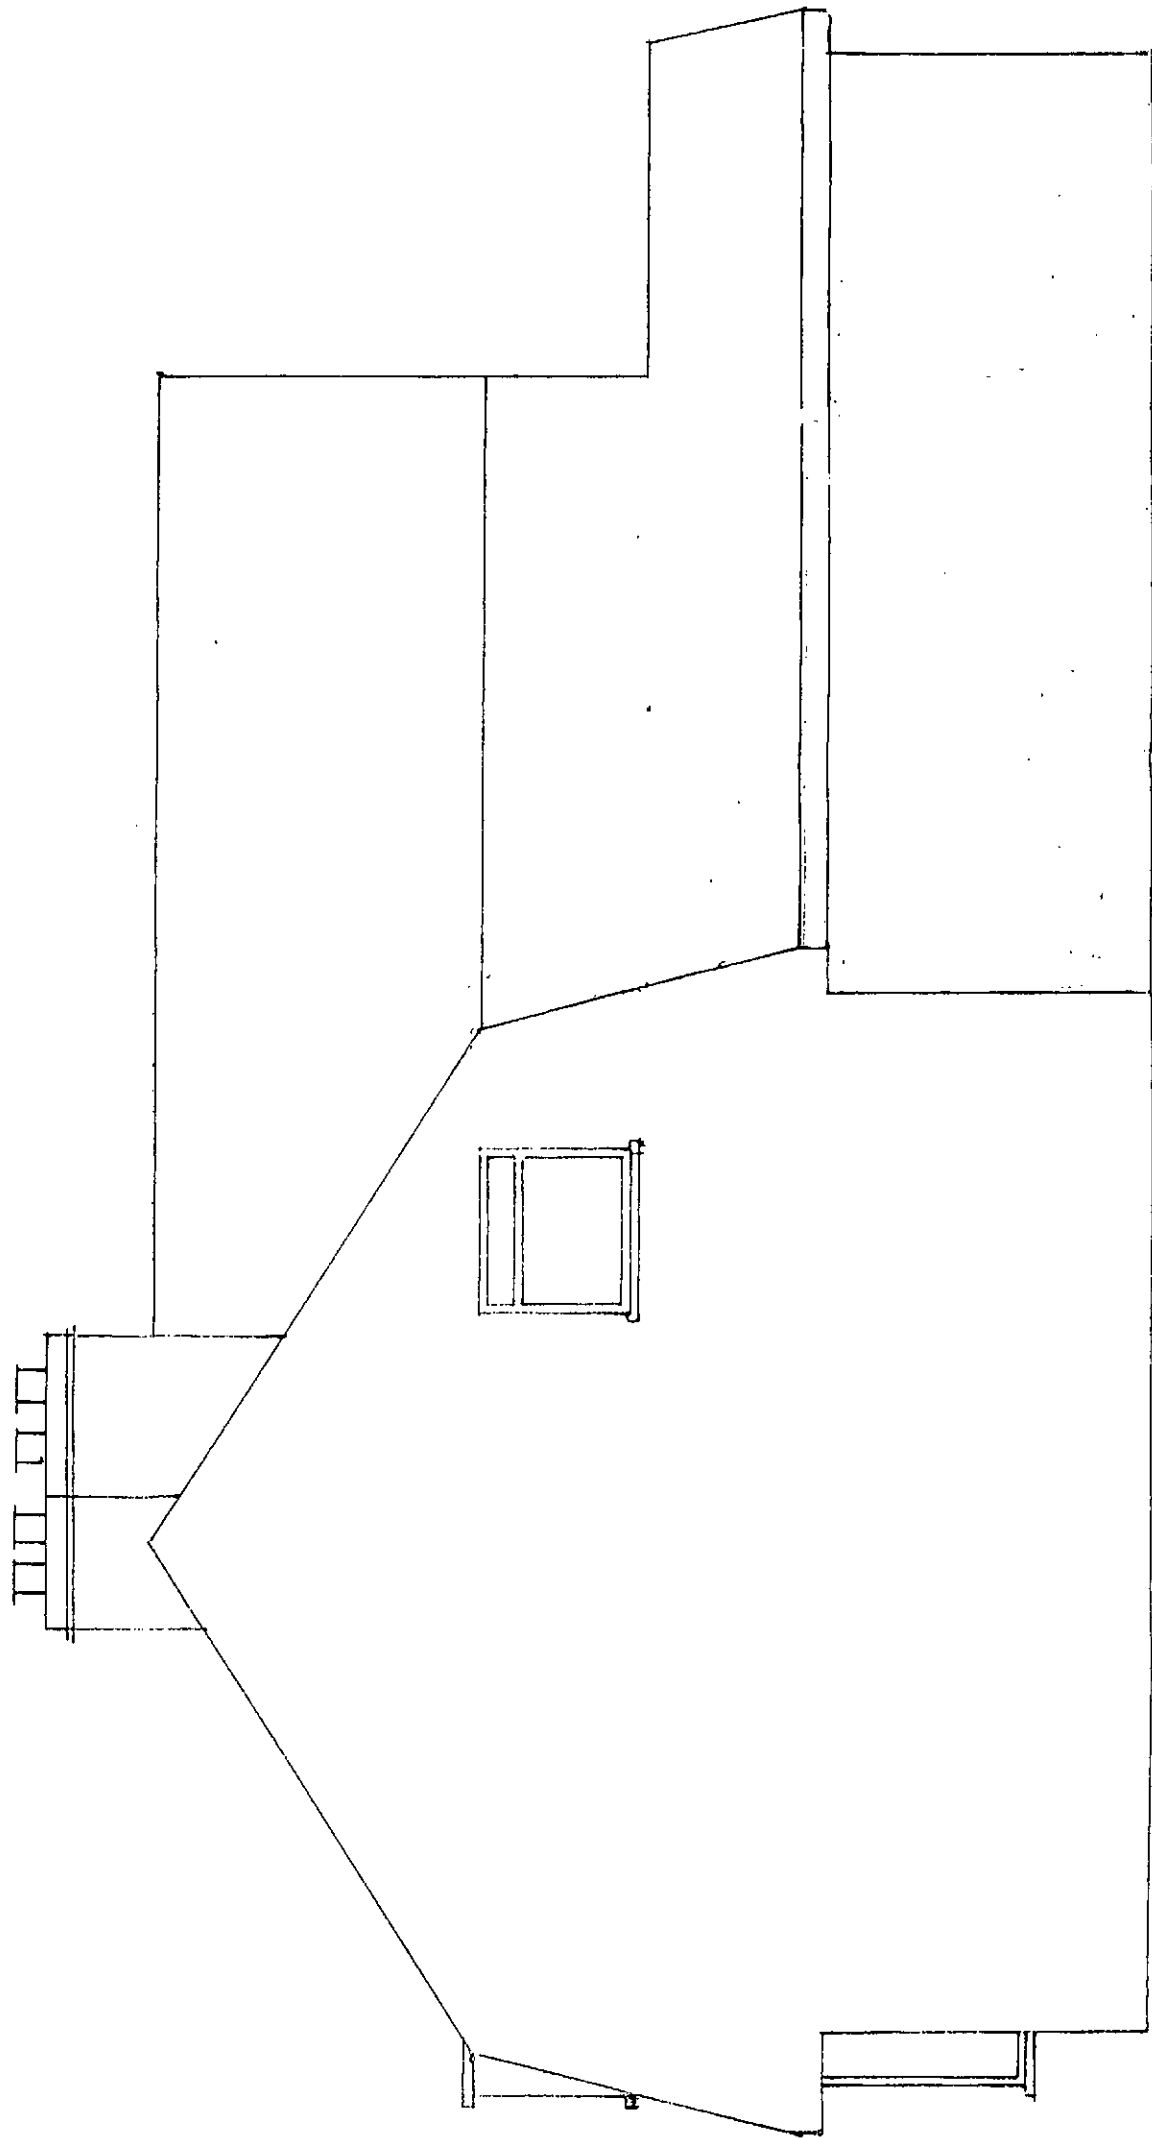

SCALE 1:50