


EXISTING SIDE ELEVATION "EAST"

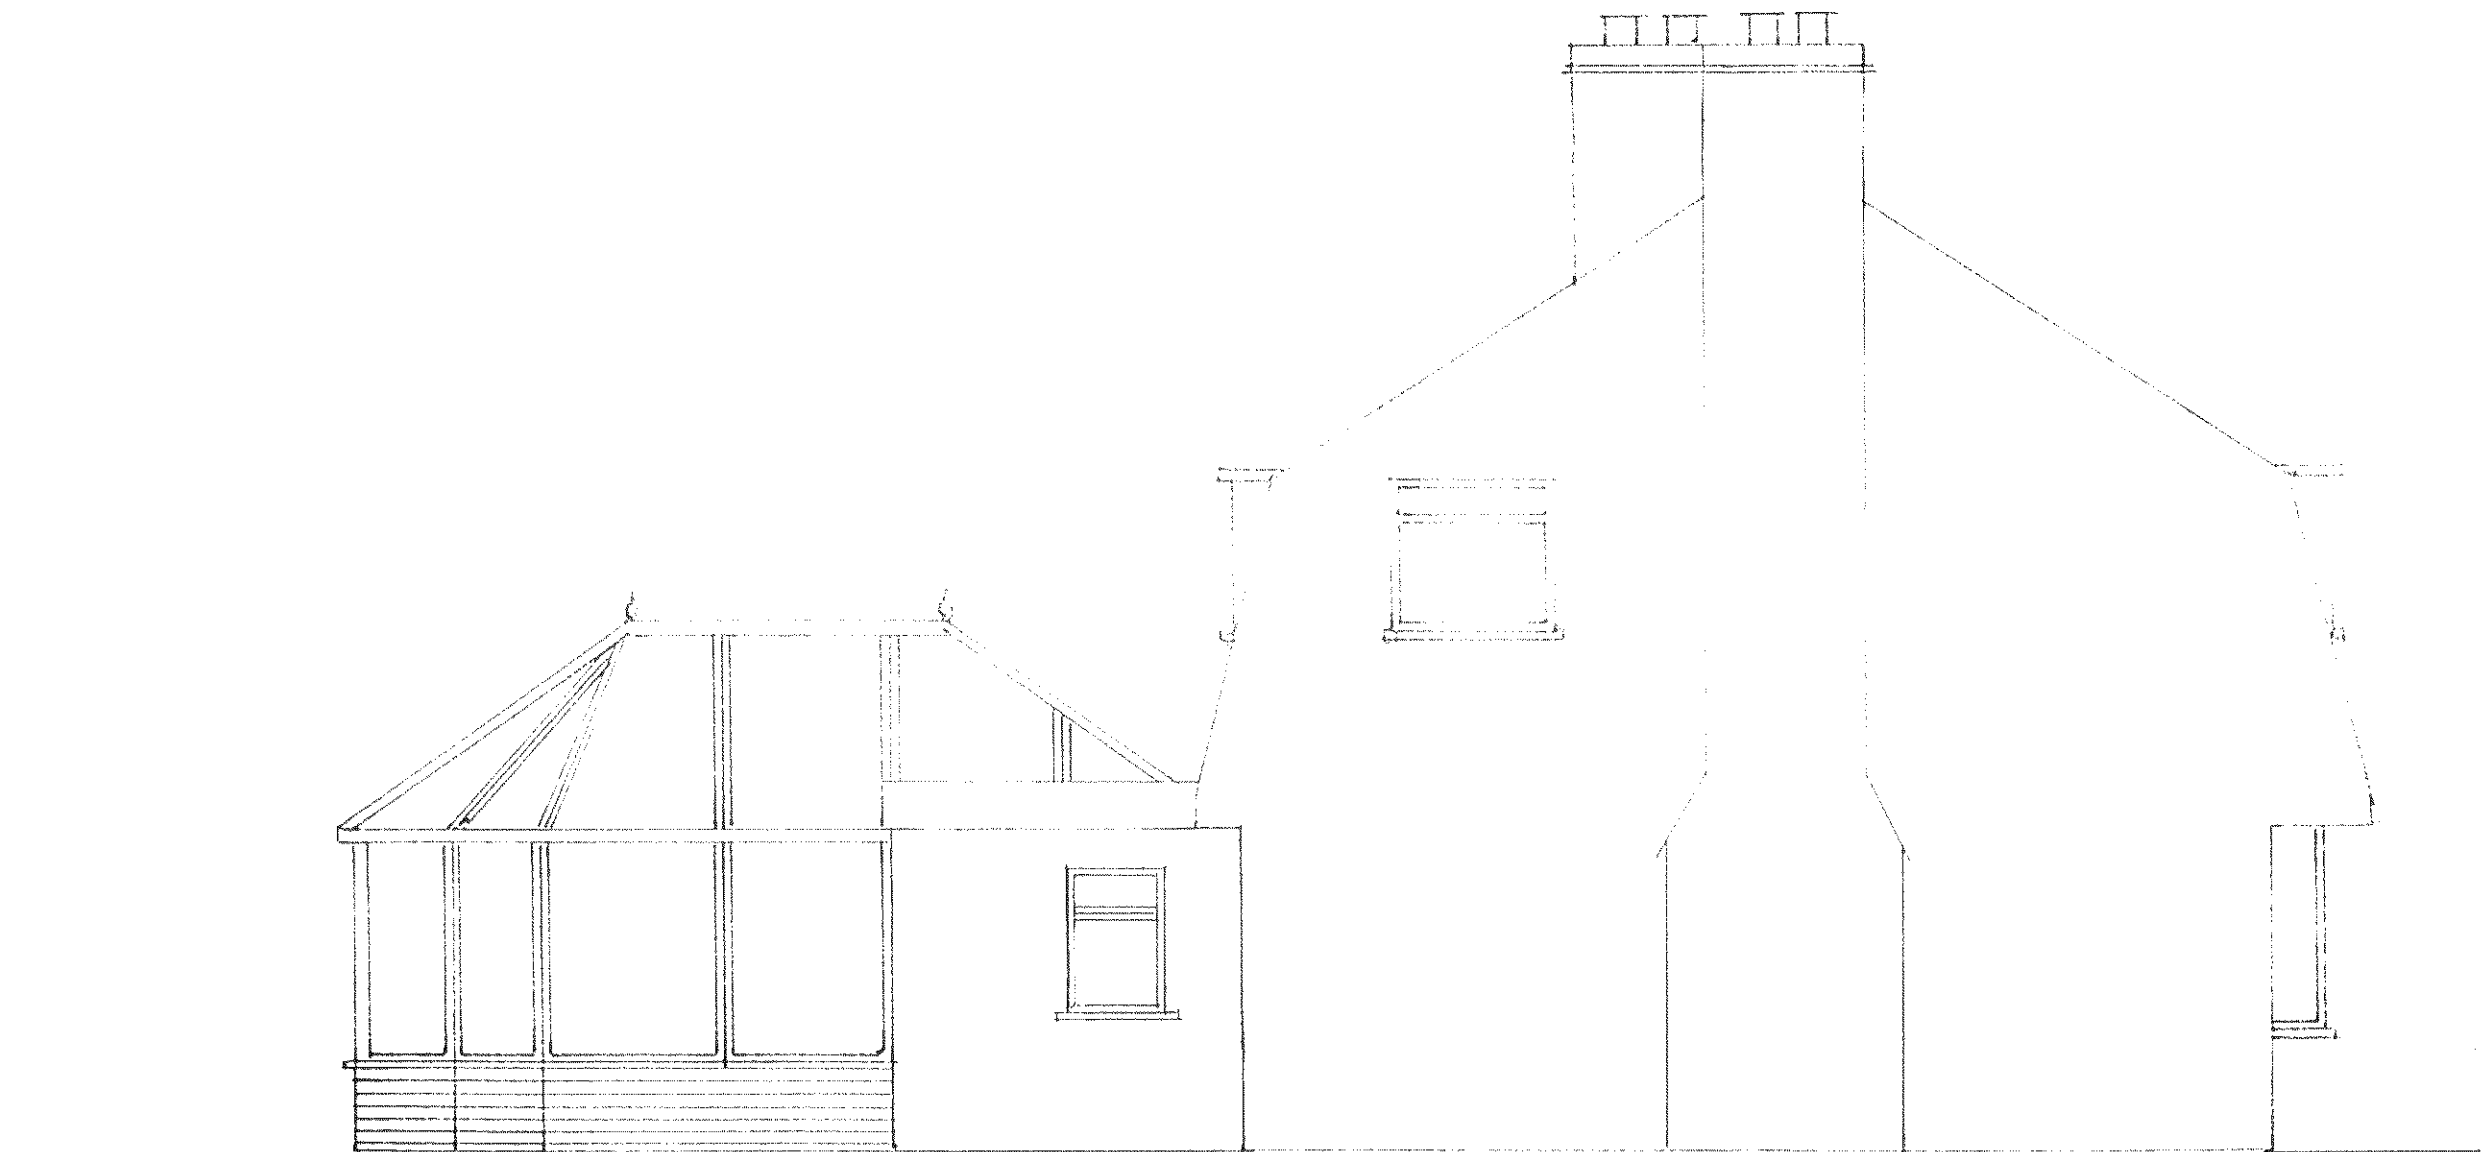

SCALE 1:50