


EXISTING SIDE ELEVATION "WEST"

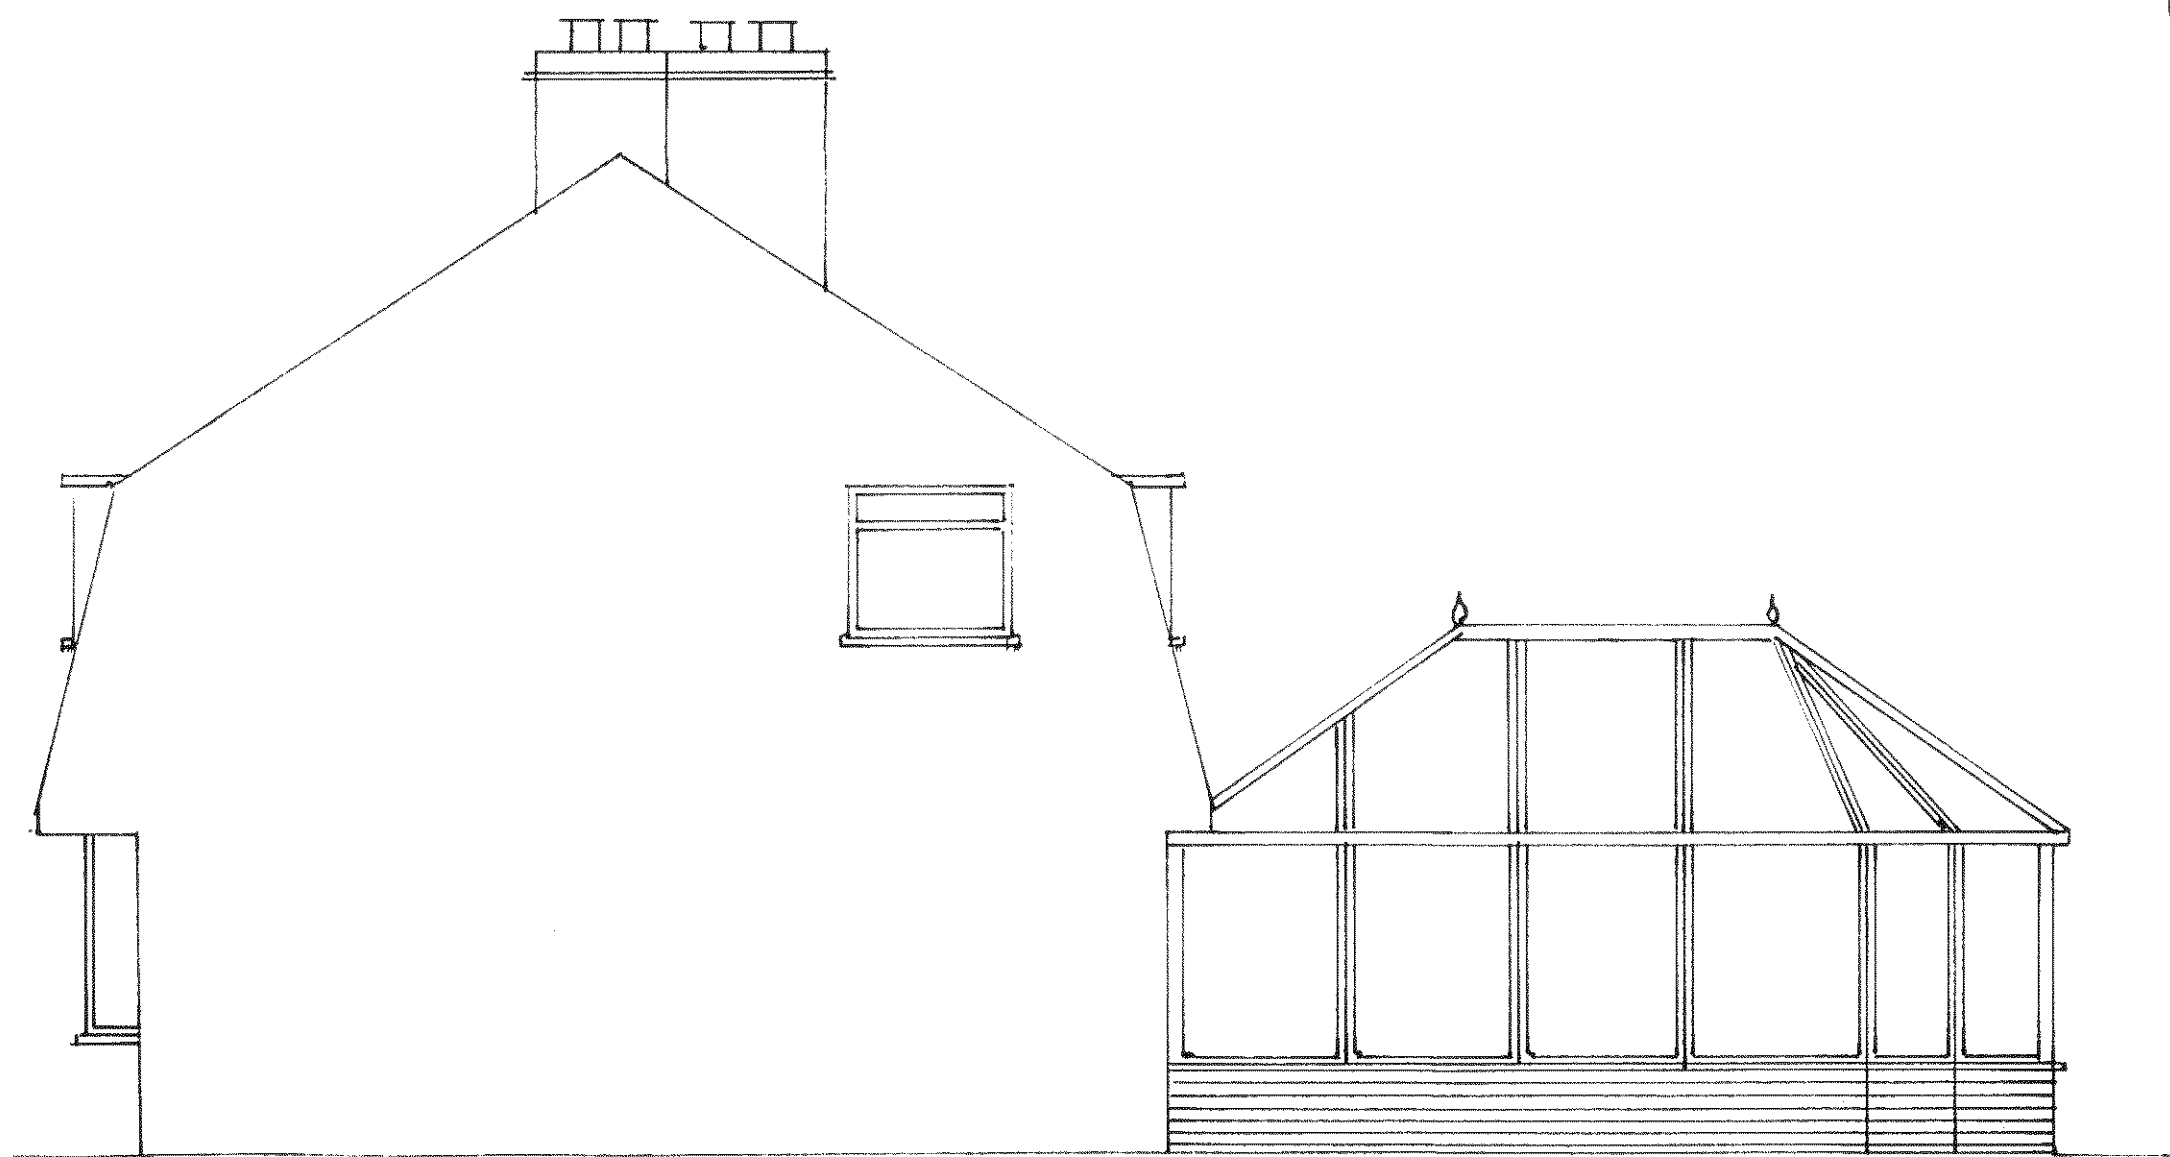

SCALE 1:50