


PROPOSED 1ST FLOOR

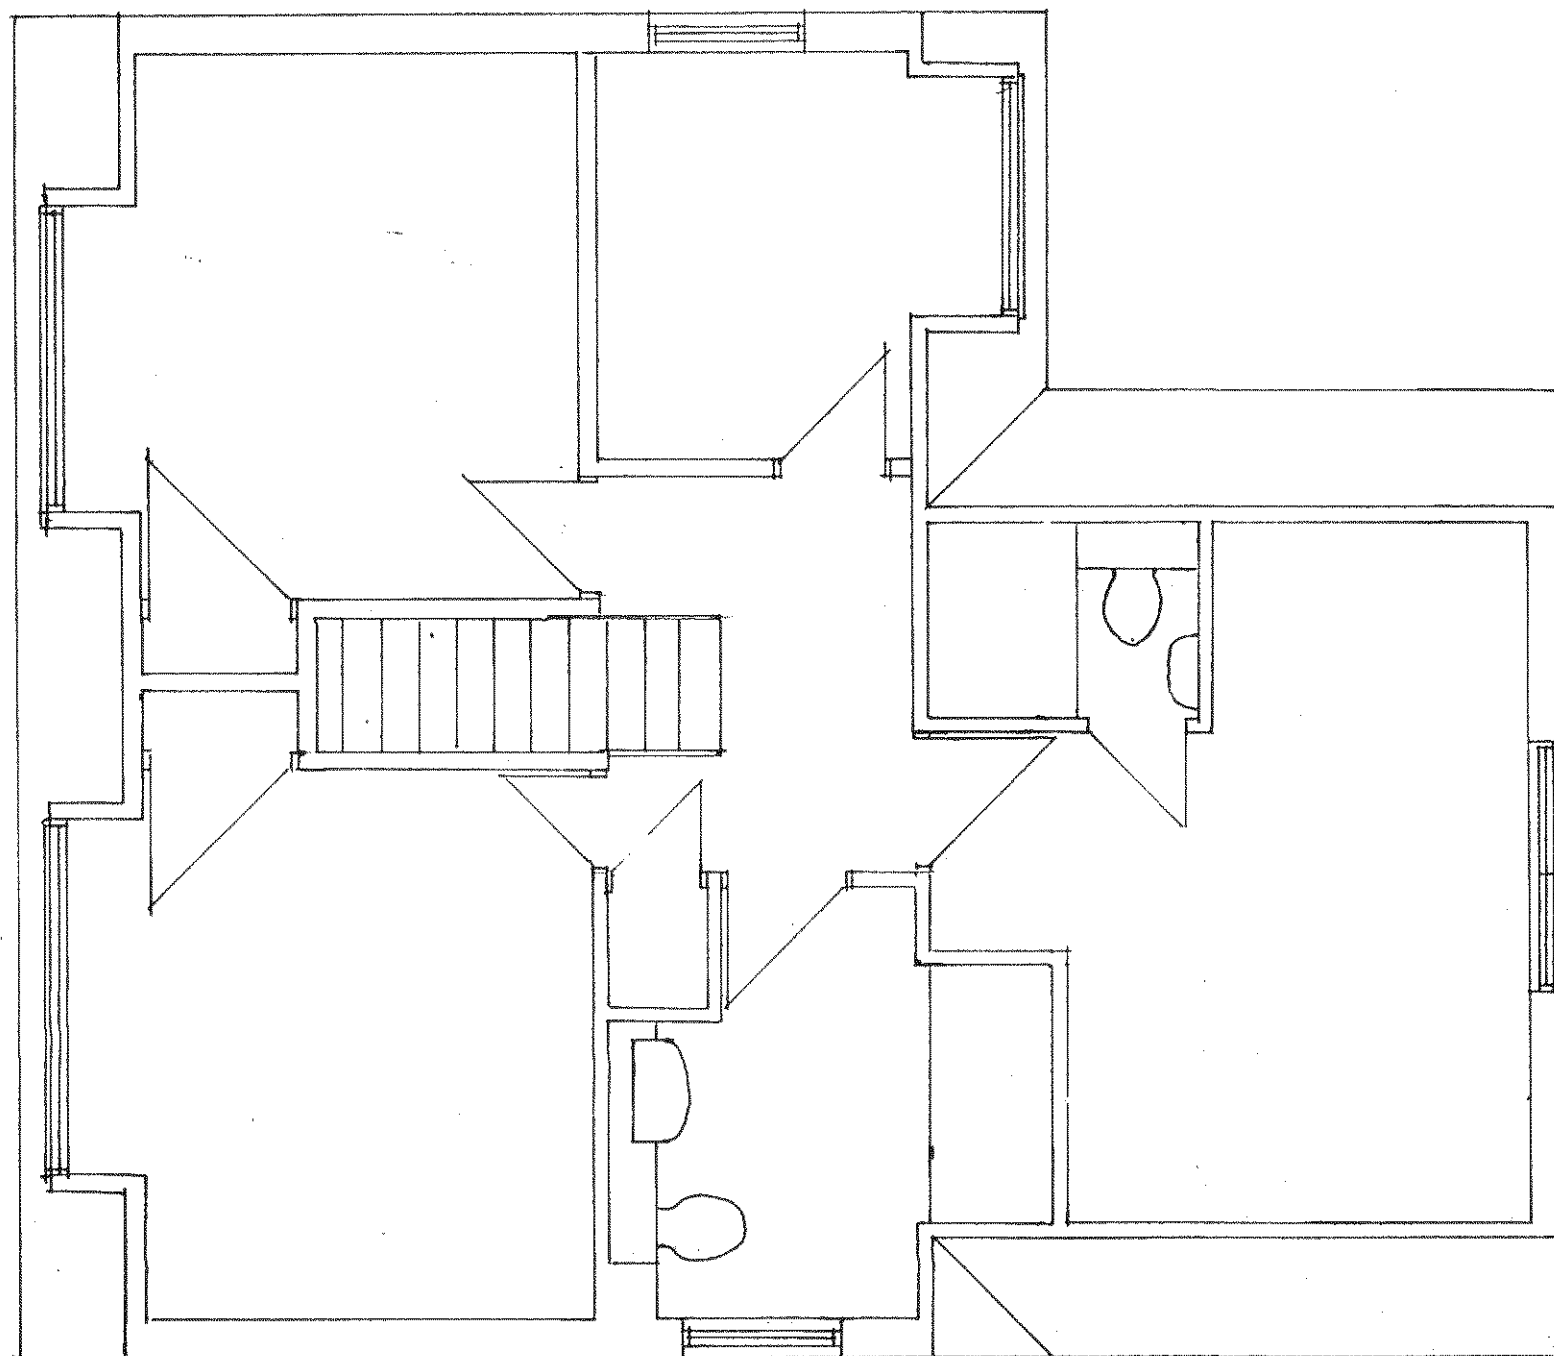

SCALE 1:50