


AW/307/11.

PROPOSED SIDE ELEVATION "WEST"

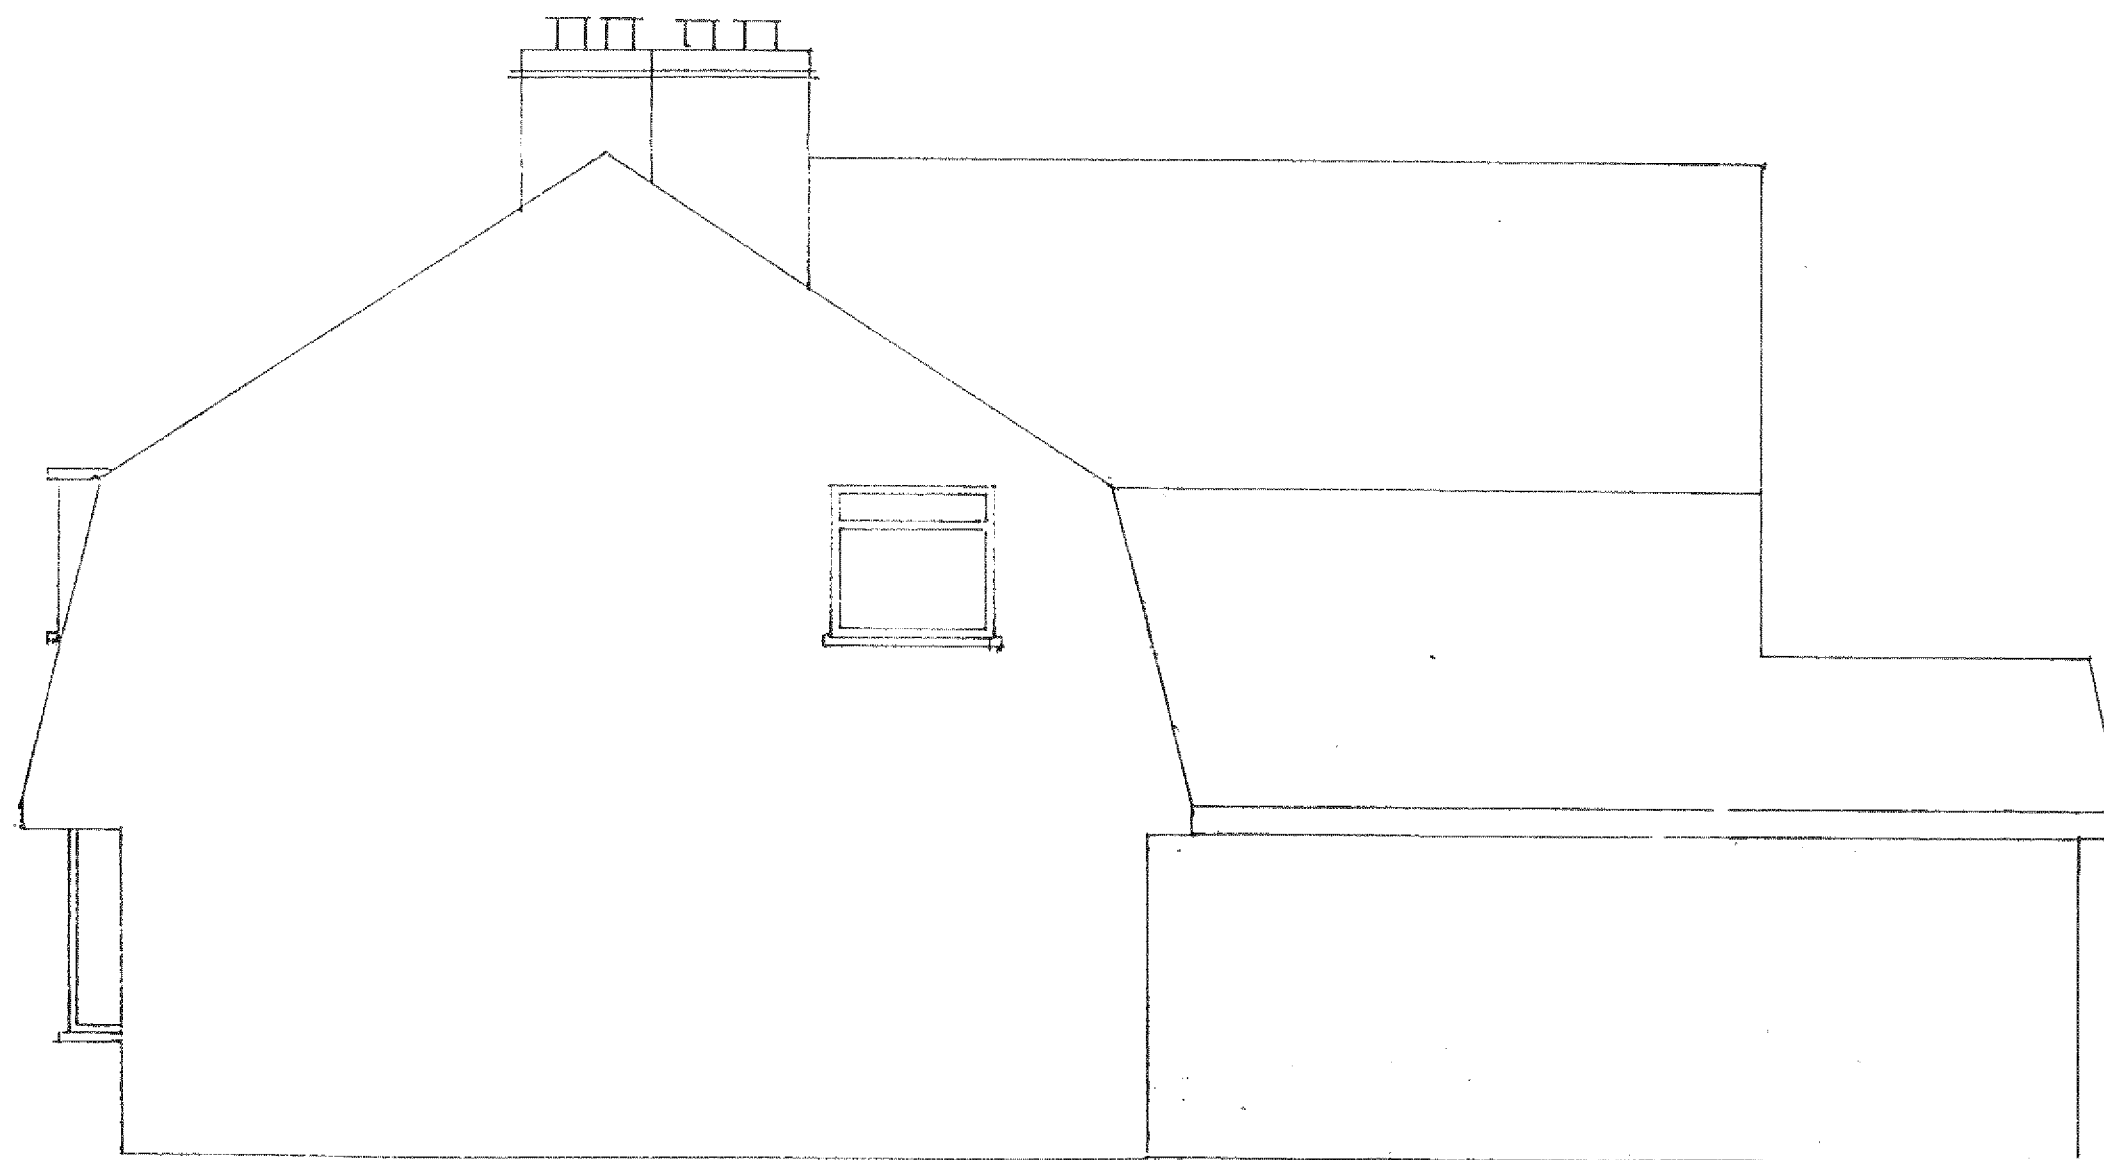

SCALE 1:50