


Facing brickwork to match existing.

Roof tiles to match existing.

Provide white wooden shutters to front 1st floor windows.

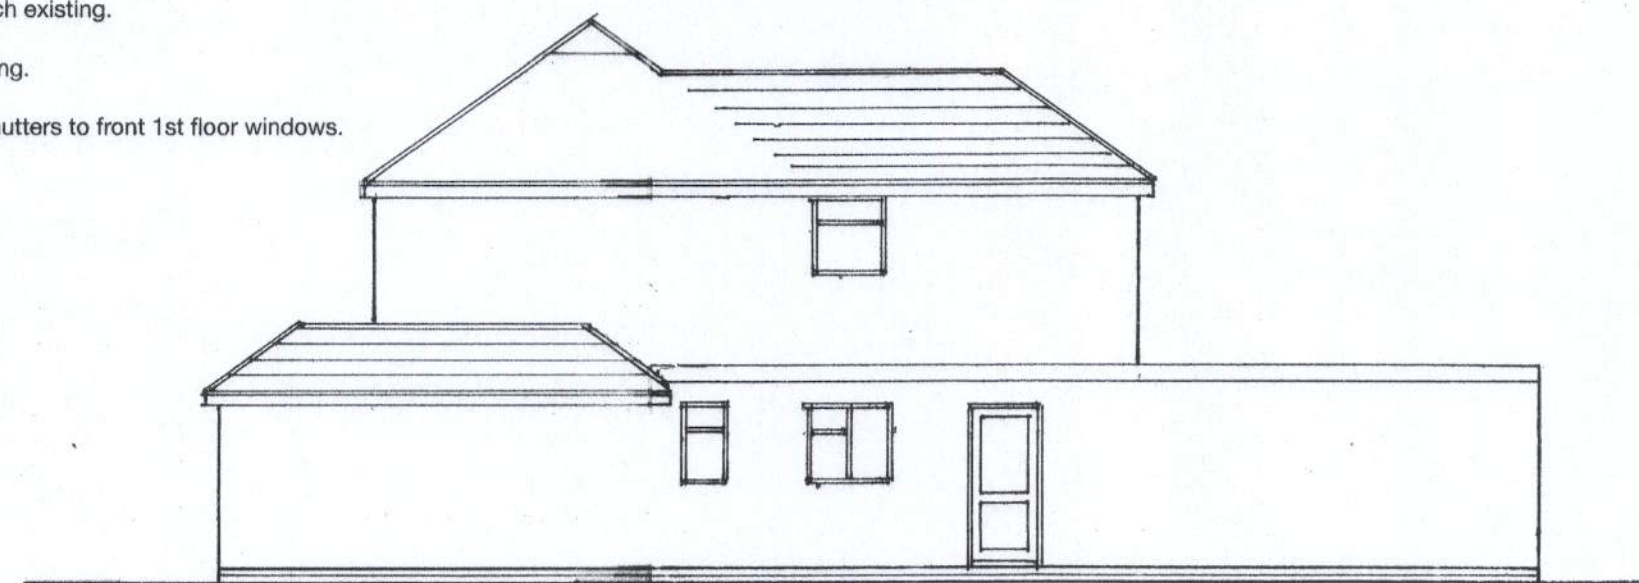


east




south

1 : 100

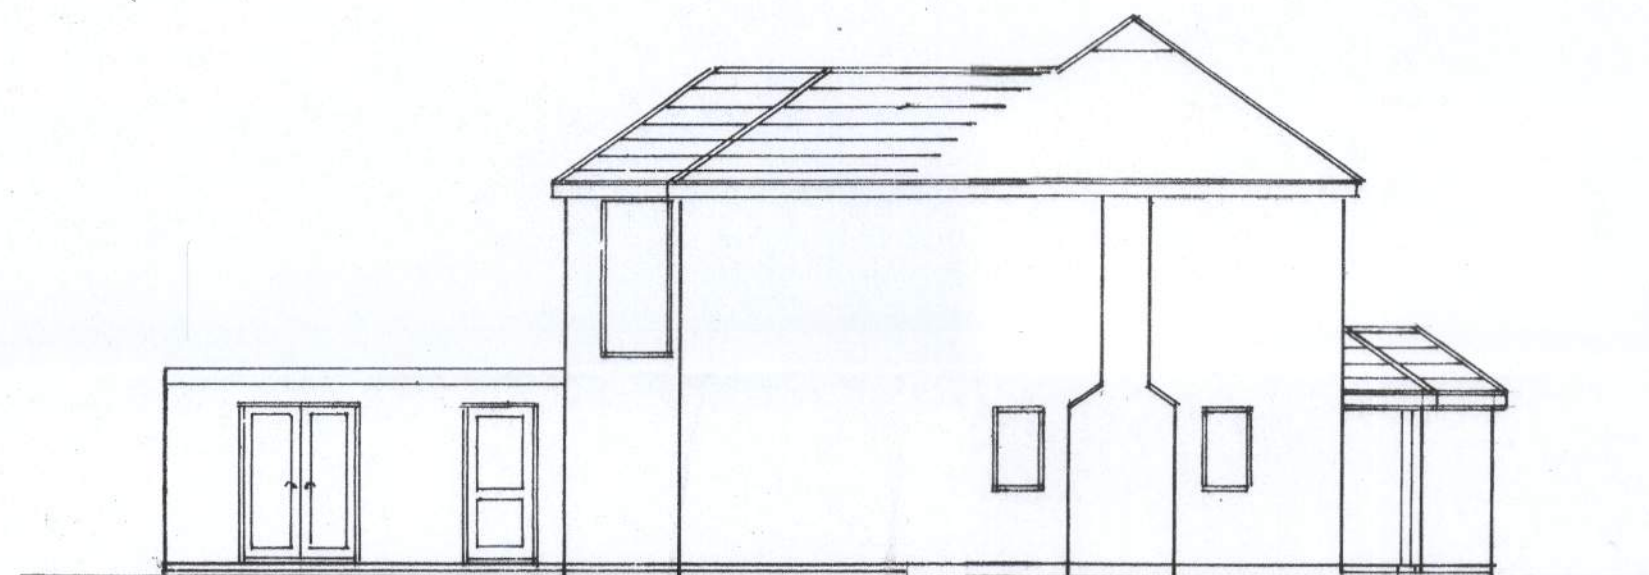

west

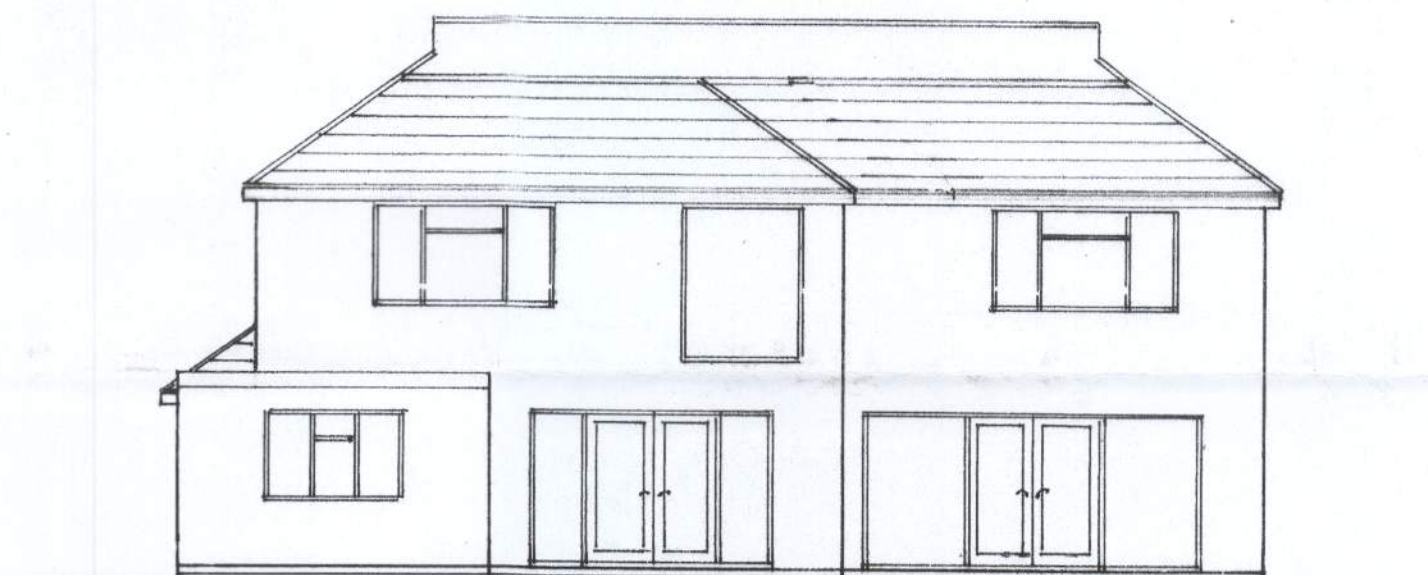

north

sheet 3 of 5

Proposed

PROPOSED SINGLE STOREY AND TWO STOREY EXTENSIONS AT 19, KINGSWAY, CRAIGWEIL
FOR MR. & MRS. S. WOOD.

Bryan Butcher
Rainbow Cottage
Nyetimber Lane PO21 3JX
Bognor Regis
01243 266871
07973 233442
bryan.butcher@btinternet.com
www.bryanbutcher.com