


Block Plan 11 The Drive PO21 4DU

Indicating Proposed Work

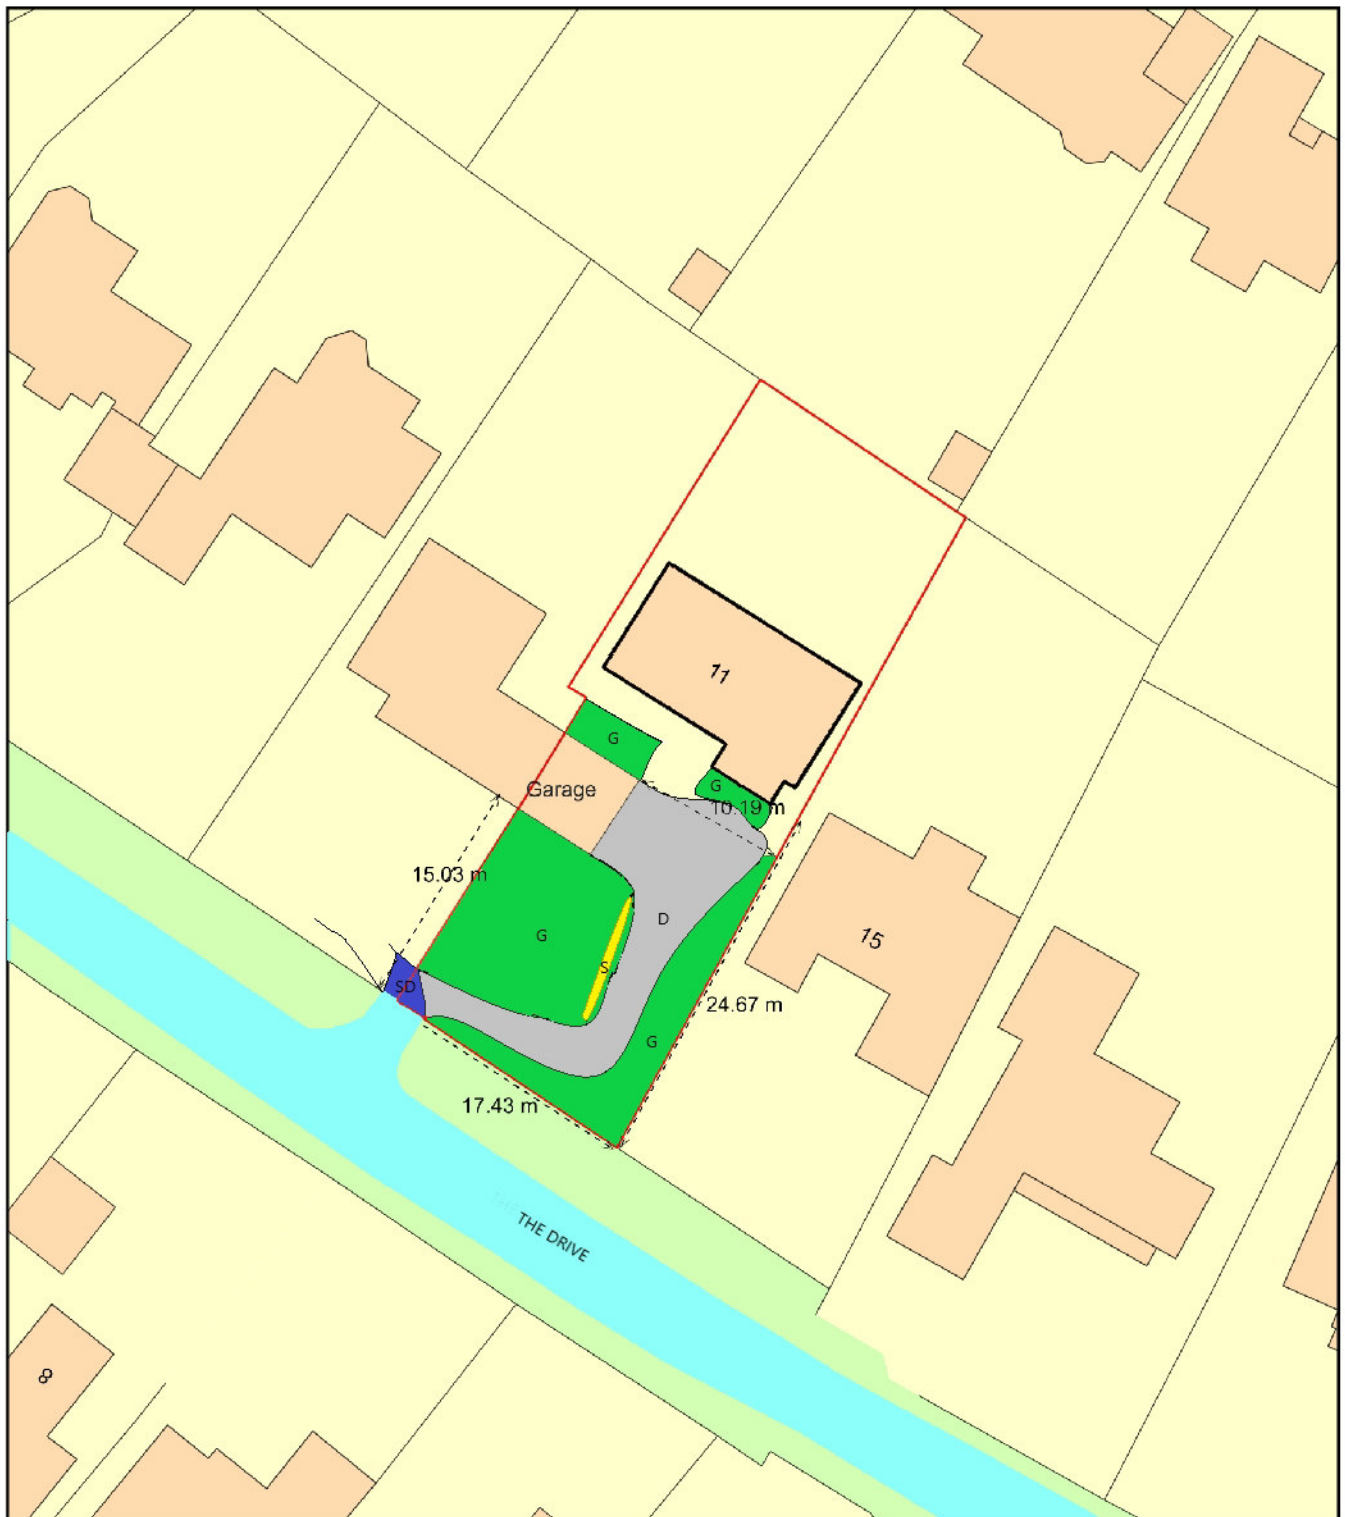

0 20
Metres


Plan Produced for: Alex Hamilton

Date Produced: 25 Sep 2021

Plan Reference Number: TQRQM21268123413984

Scale: 1:500 @ A4

- G Grass & Borders
- SD Shared Driveway
- S New Soakaway
- D Driveway

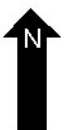

NB: Granite Setts to whole of driveway boundary except Shared Driveway junction point