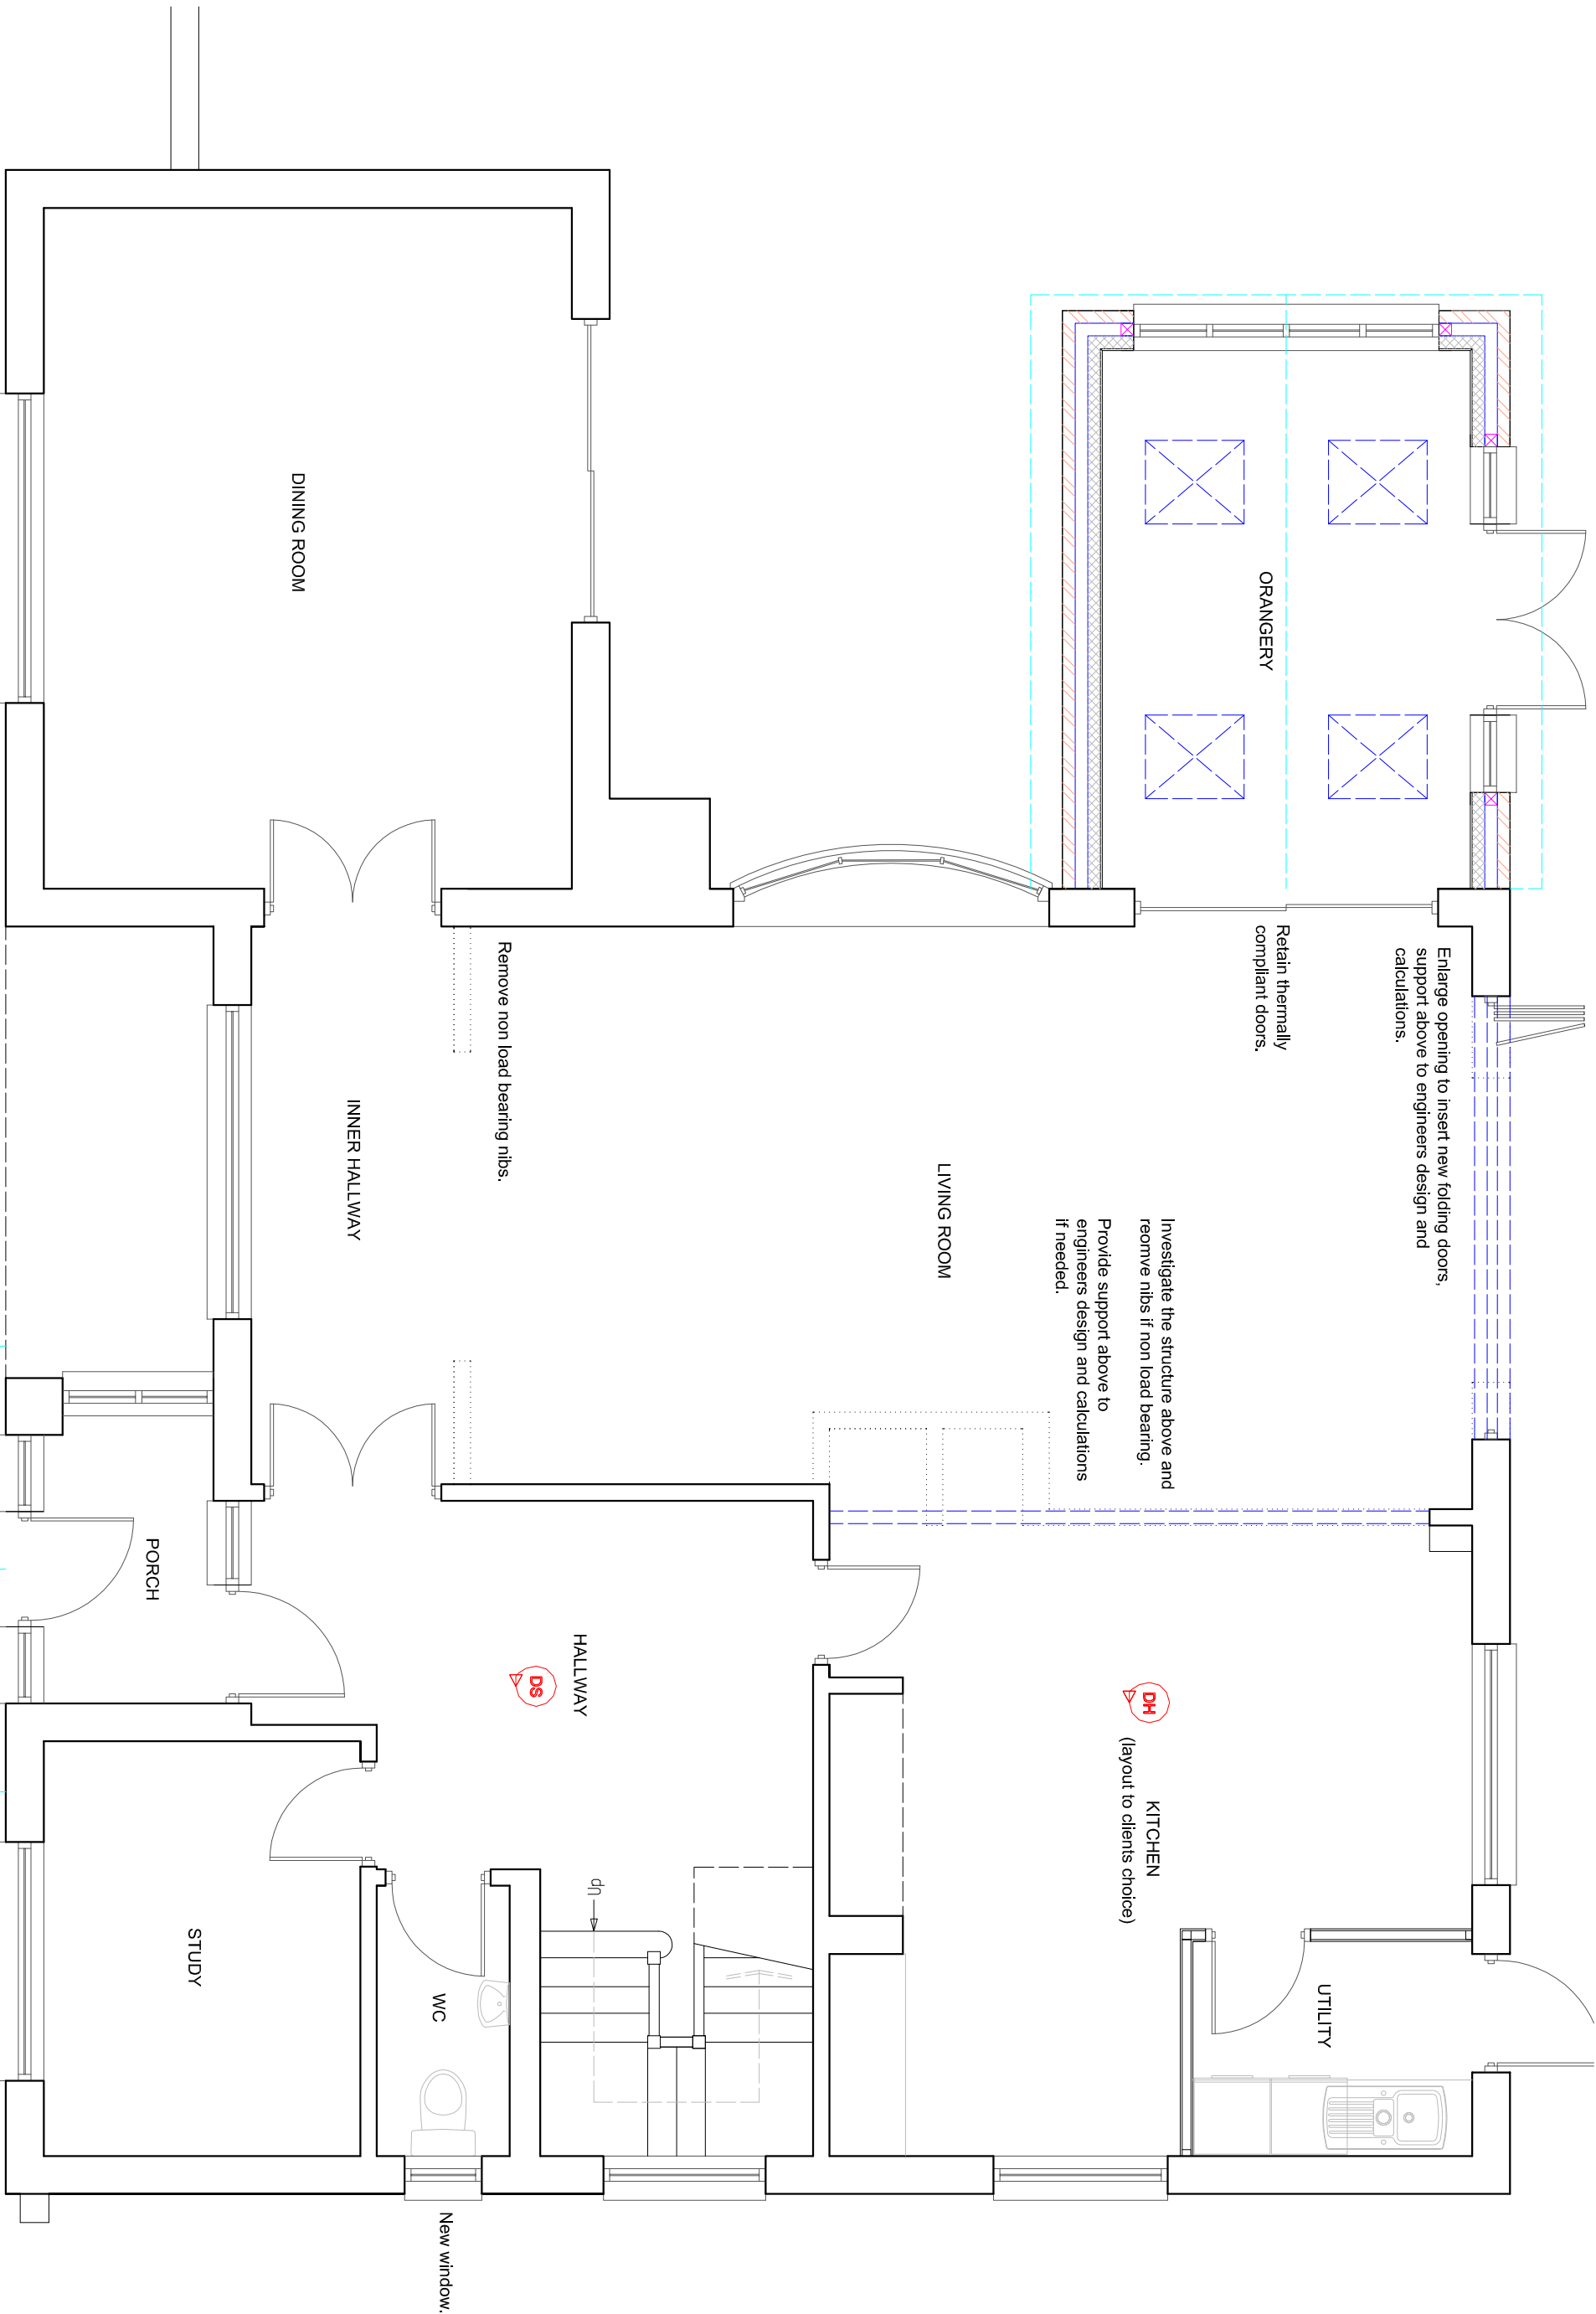


PROPOSED GROUND FLOOR PLAN

SUSSEX BUILDING CONSULTANCY LIMITED

21 THE DRIVE, CRAIGWELL,
BOGNOR REGIS, WEST SUSSEX.

SCALE - 1/50 REV - C DATE - 31/08/2021

partner
LABC

3 NORTHCOTE ROAD
BOGNOR REGIS
PO21 5LZ

TEL/FAX - (01243) 861379