

ARUN DISTRICT COUNCIL:AW/30/09/

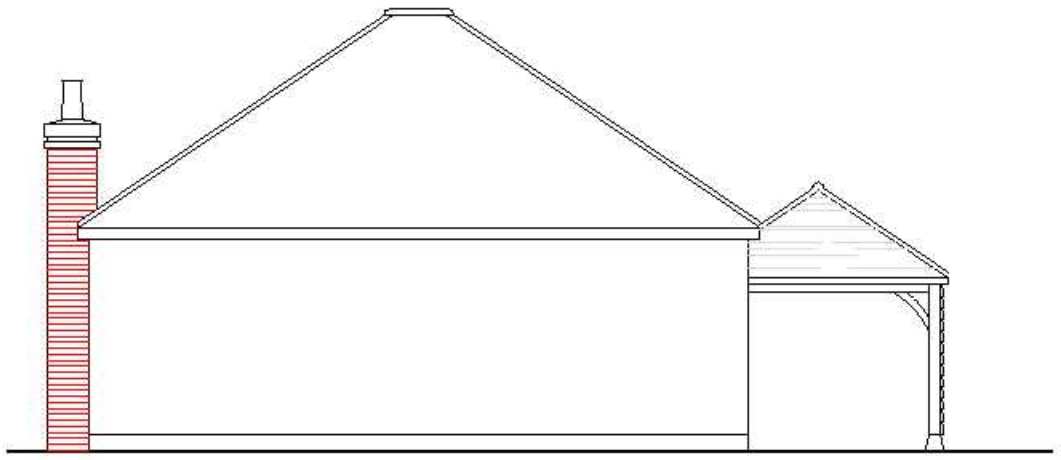

FRONT ELEVATION

Stainless steel flue outlet supported and restrained in accordance with manufacturer requirements and to terminate in accordance with Approved Document 'J'.

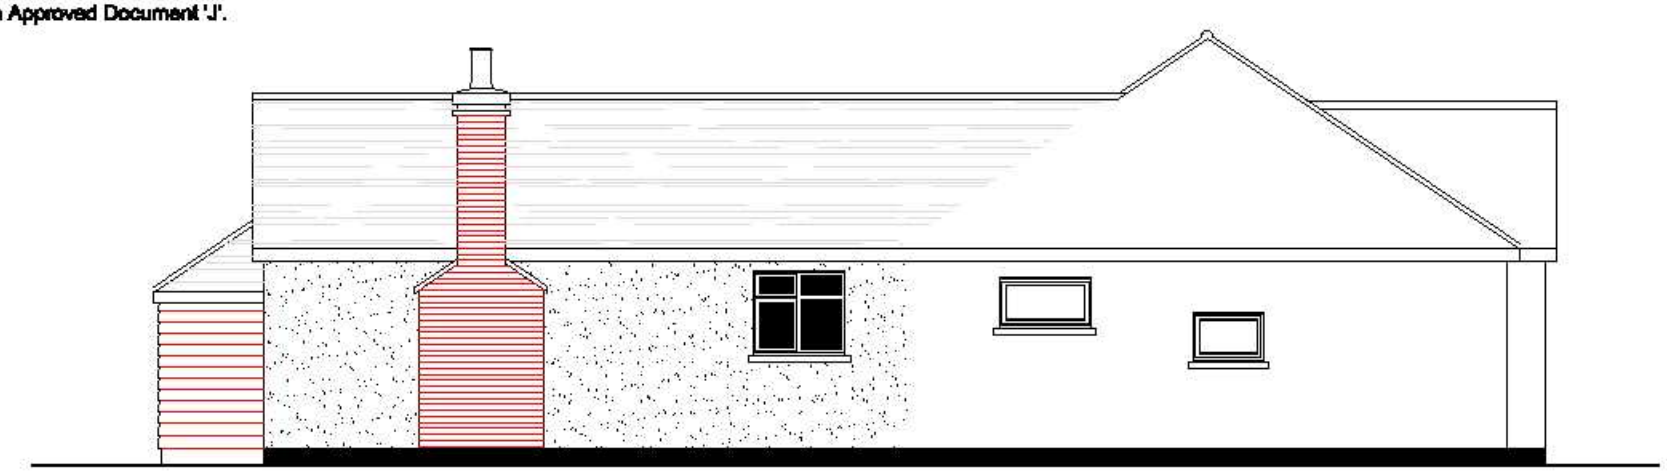

SIDE ELEVATION



SIDE ELEVATION



REAR ELEVATION

PROPOSED ELEVATIONS

NOTES

ROOF - Plain red smooth concrete tiles to pitched roof to match existing.

WALLS - Painted pebble dash render to external walls to match with existing. Garage to have composite boarding on a timber frame with oak post support and framing.

WINDOWS/DOORS - White framed PVC double glazed units, large folding doors to clients choice.

SCALE 0 2 4 6 8 10 METRES

SUSSEX BUILDING CONSULTANCY LIMITED PROJECT - 14 SEFTON AVENUE, ALDWICK, BOGNOR REGIS. SCALE - 1/100 REV - A DATE - 24/02/2009	SBCL 1 COURDELYN BERSTED STREET BOGNOR REGIS PO22 9QE TEL/FAX - (01243) 865979