
ARUN DISTRICT COUNCIL:AW/30/09/

SCALE 0 10 20 METRES

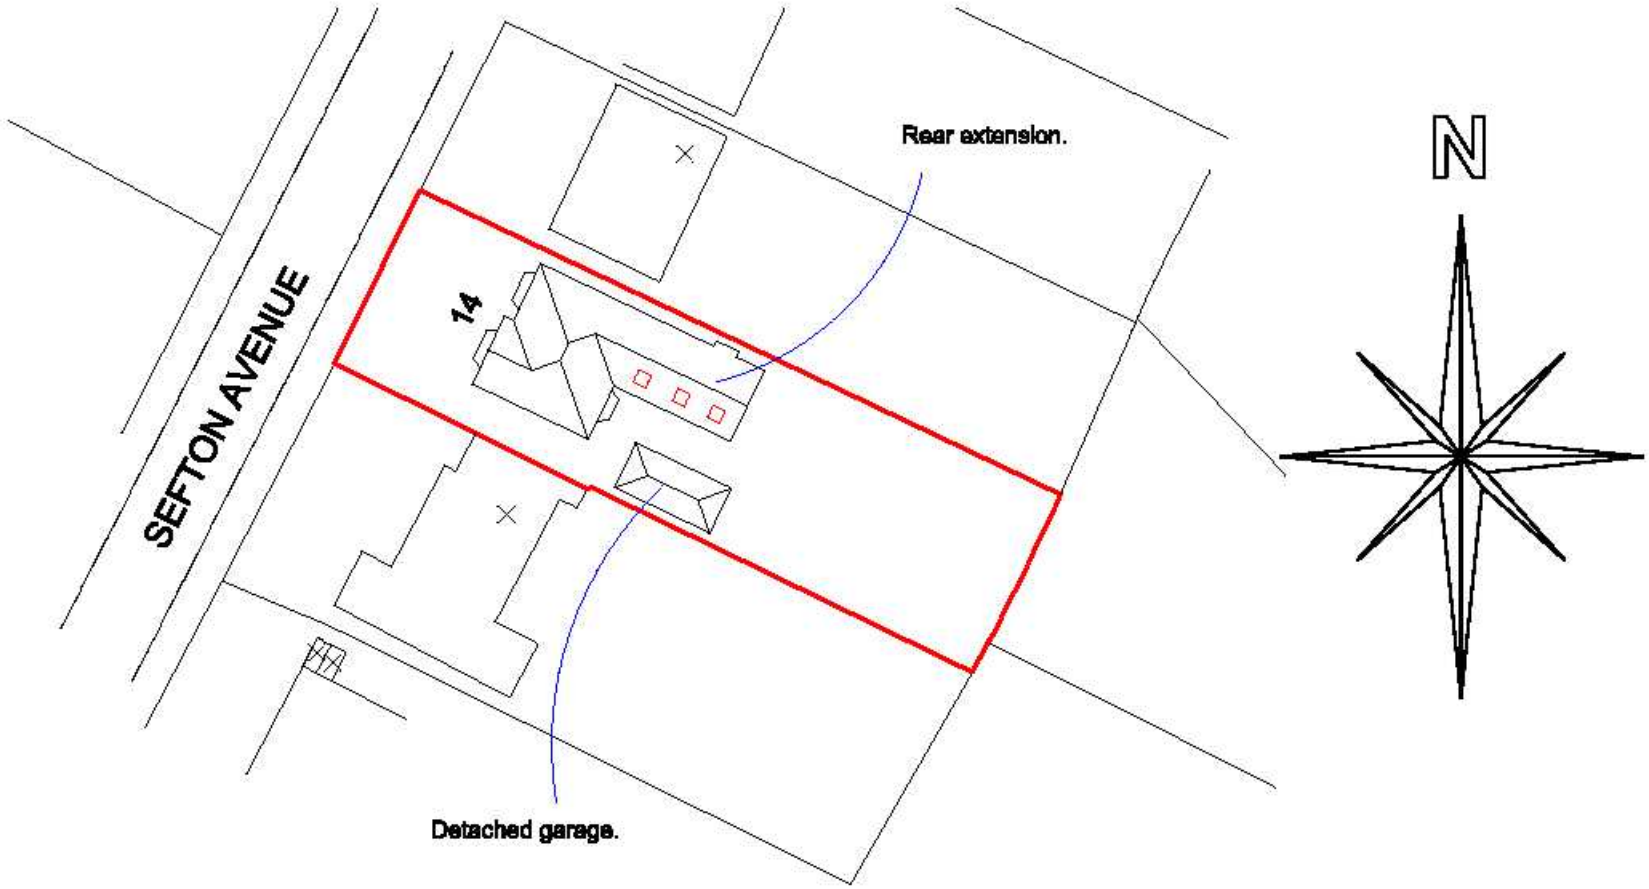

ROOF PLAN

SUSSEX BUILDING CONSULTANCY LIMITED 14 SEFTON AVENUE, ALDWICK, BOGNOR REGIS. SCALE - 1/500 REV - DATE - 28/02/2009	SBCL 1 COURDELYS BERSTED STREET BOGNOR REGIS PO22 9QZ TEL/FAX - (01243) 861379