


AW/30/09.

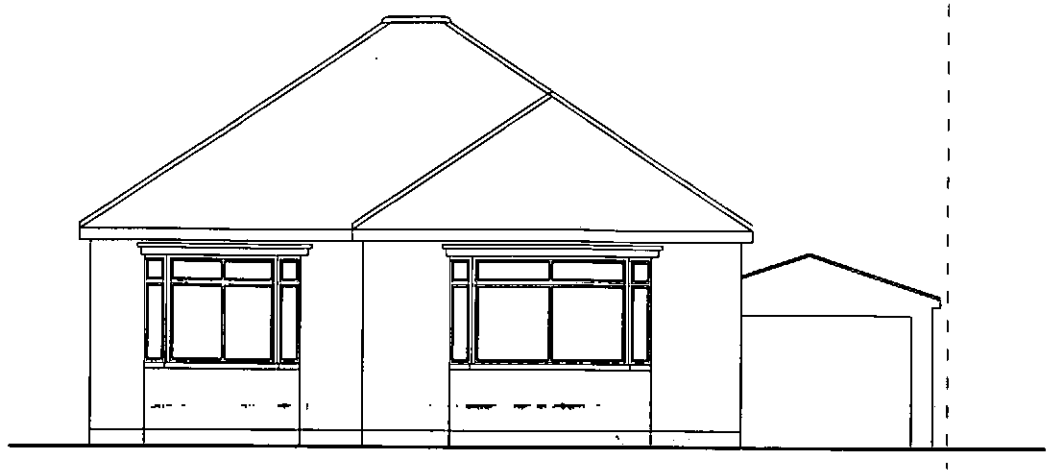

FRONT ELEVATION

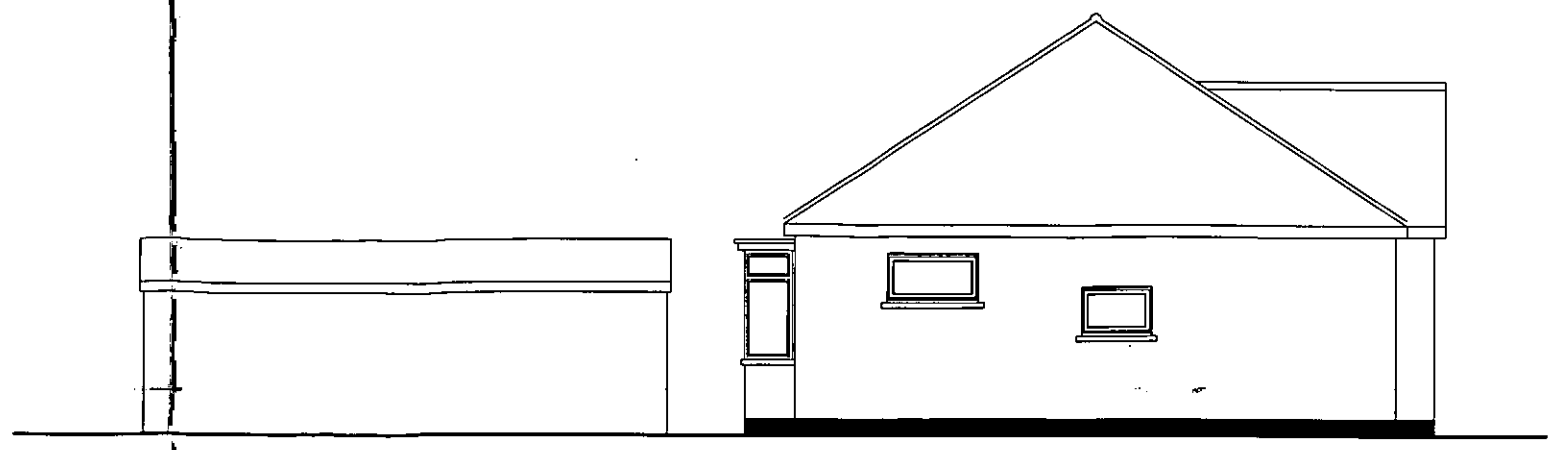

SIDE ELEVATION

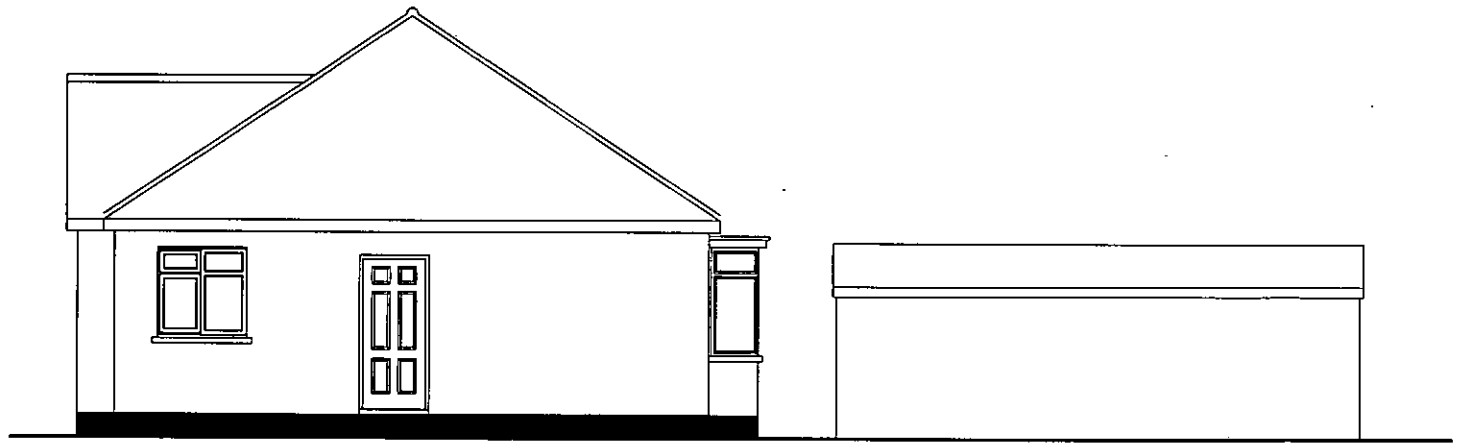

SIDE ELEVATION



REAR ELEVATION

EXISTING ELEVATIONS

NOTES

ROOF - Plain red smooth concrete tiles to pitched roof.

WALLS - Painted pebble dash render to external walls.

WINDOWS/DOORS - White framed PVC double glazed units.

SCALE 0 2 4 6 8 10 METRES

SUSSEX BUILDING CONSULTANCY LIMITED PROJECT - 14 SEFTON AVENUE, ALDWICK, BOGNOR REGIS. SCALE - 1/100 REV - A DATE - 10/03/2009	SBCL 1 COURDELYS BERSTED STREET BOGNOR REGIS PO22 9QE TEL/FAX - (01243) 861378

ARUN DISTRICT COUNCIL AW/30/09