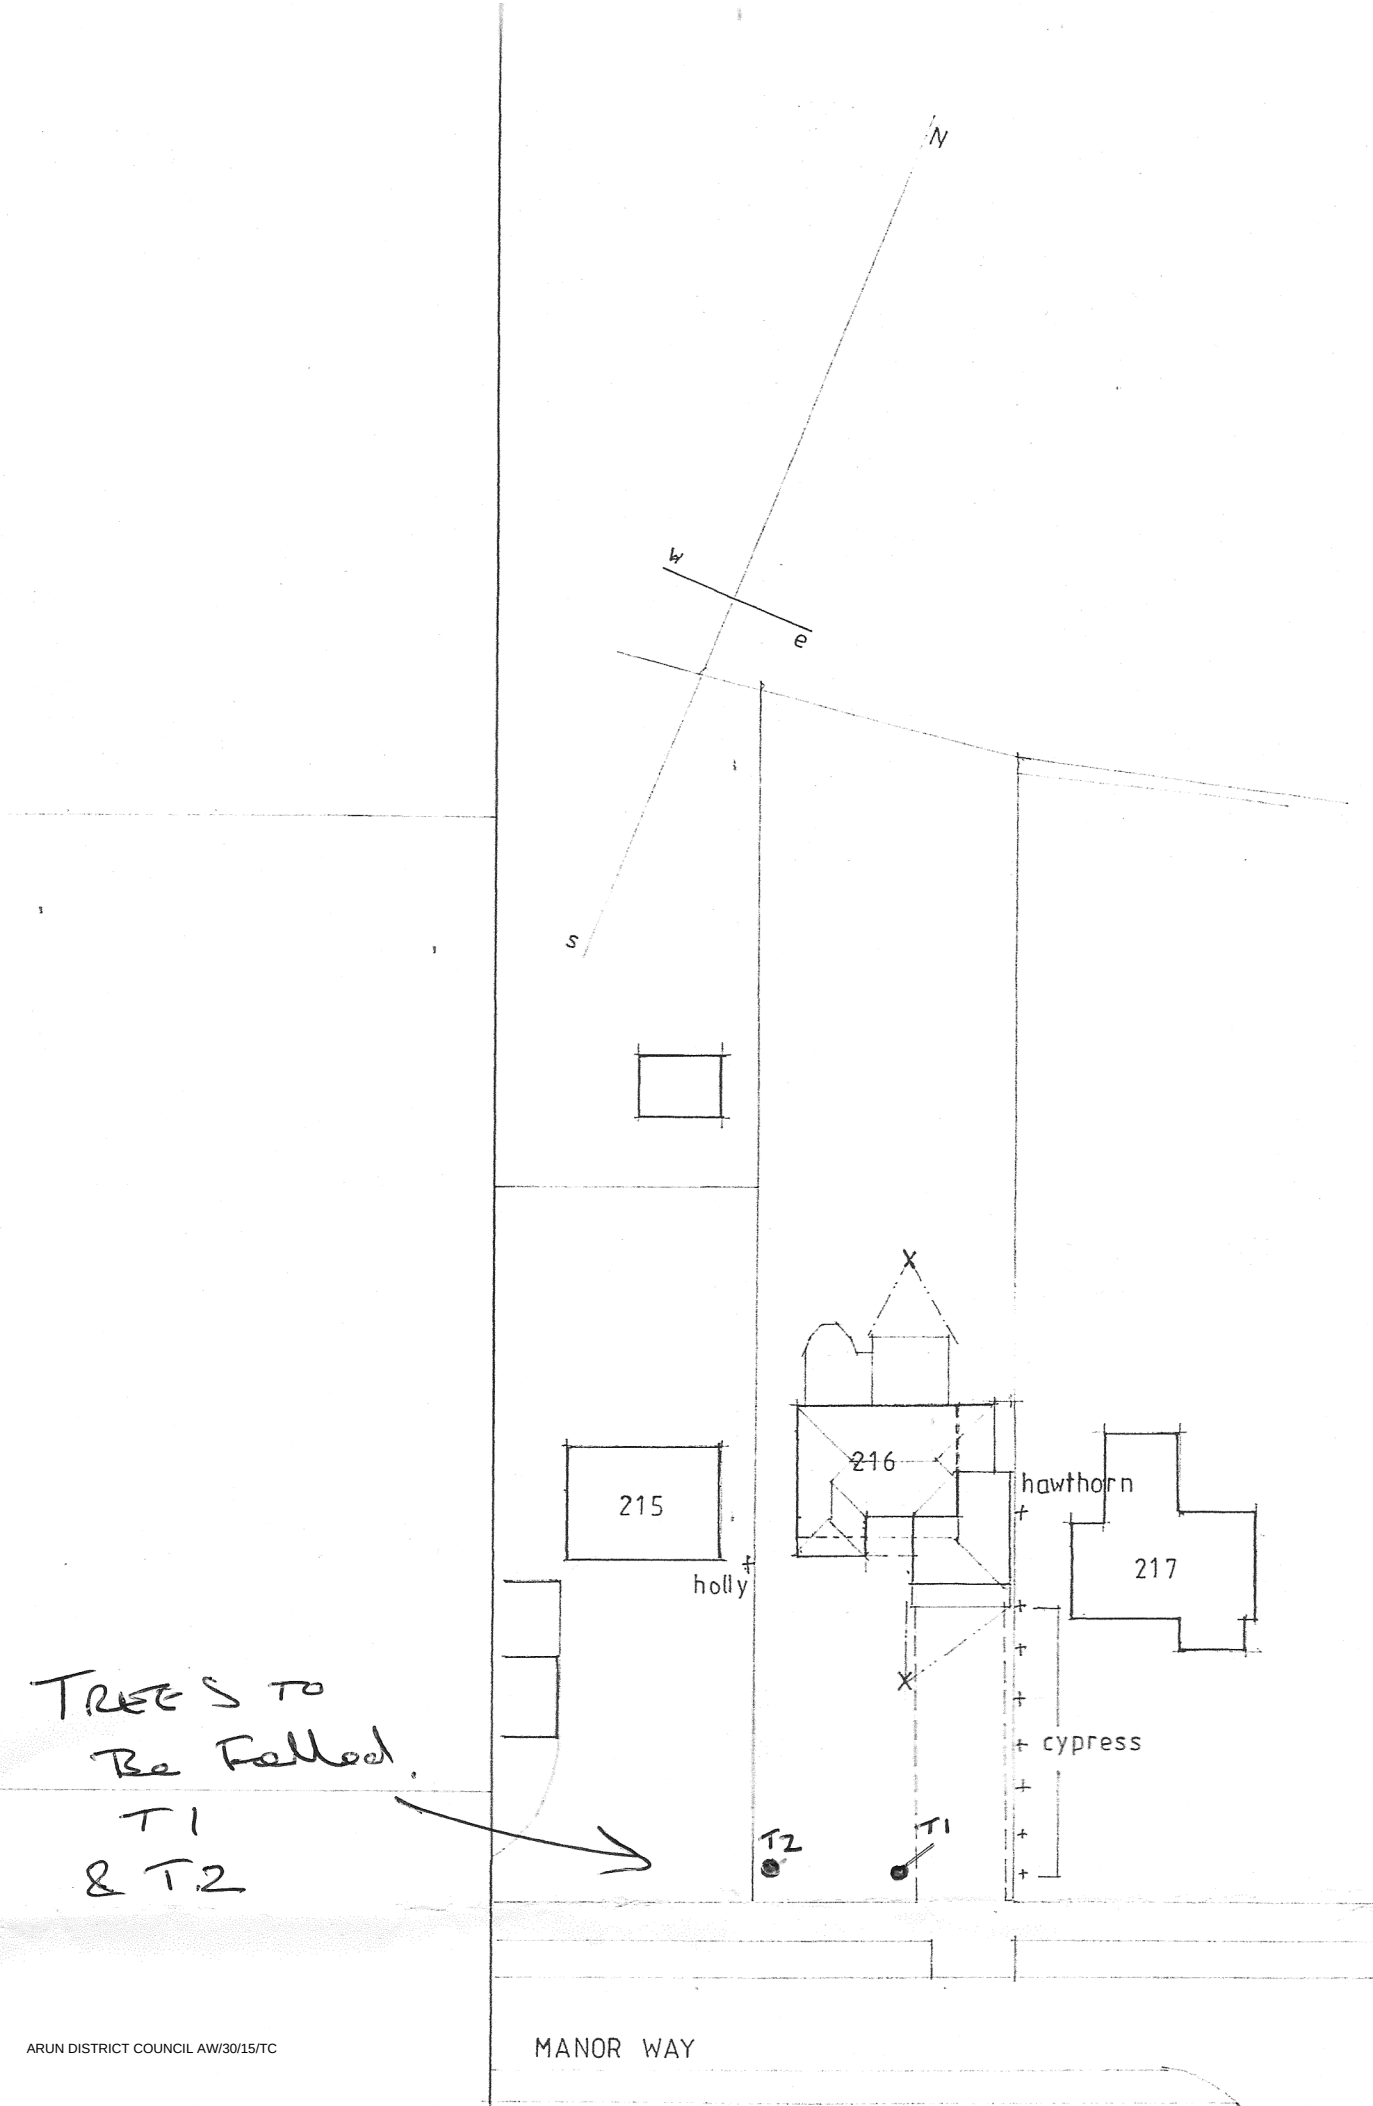
N
W
E
S
215
holly
216
hawthorn
217
cypress
T2
T1
TREES TO
Be Felled.
T1
& T2
MANOR WAY