



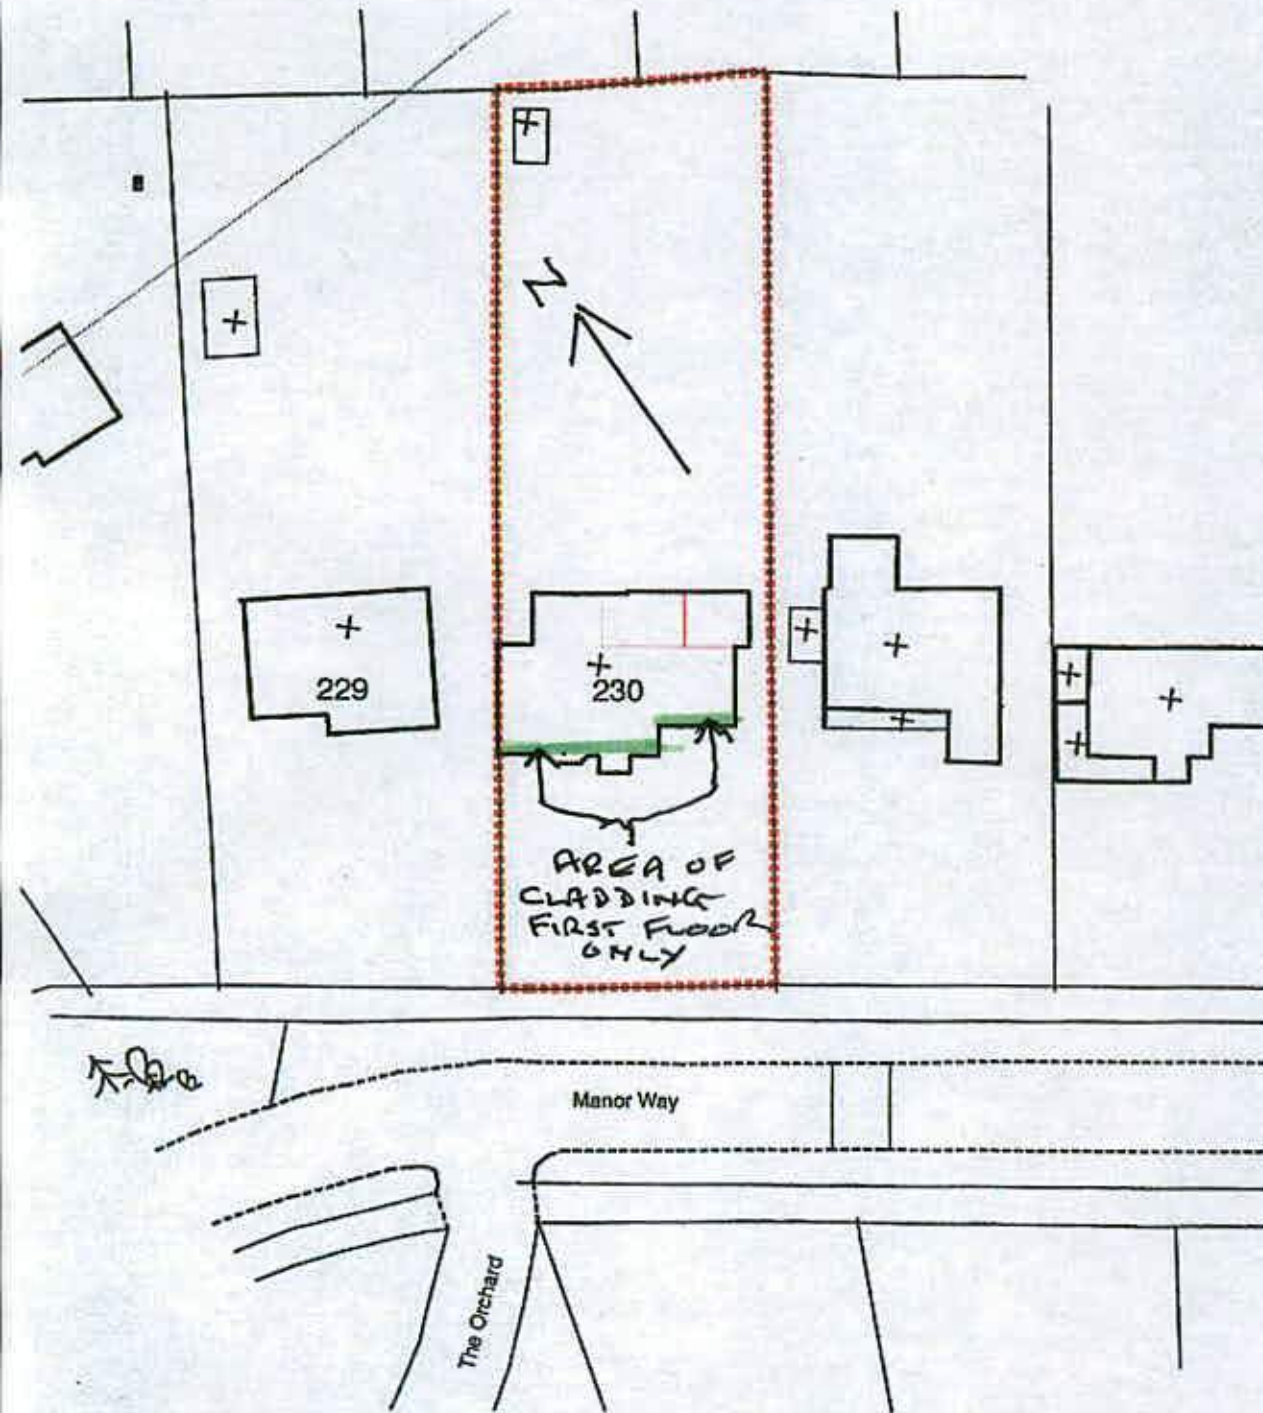

Block Plan 1:500

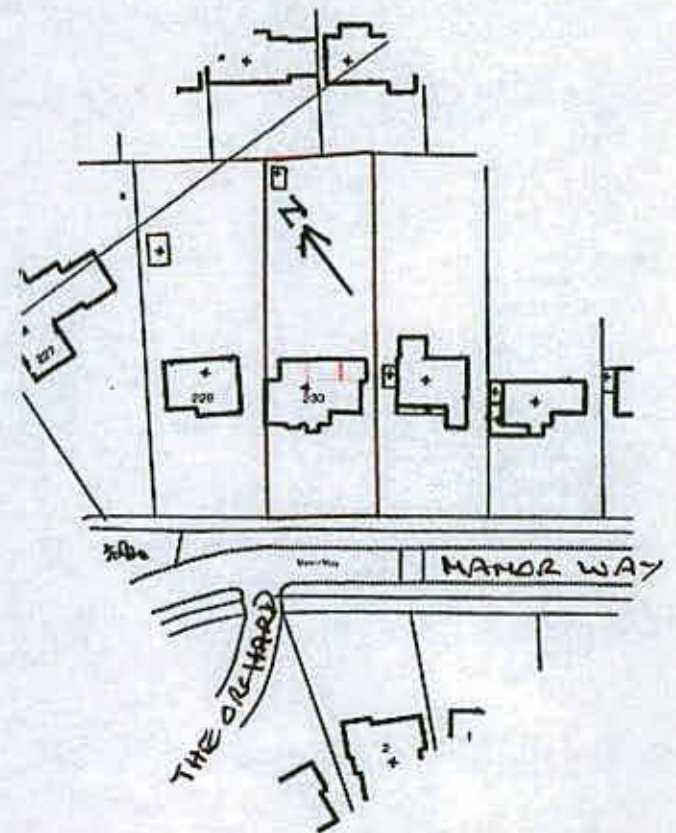

FOR JACK GLEE
 FRONT ELEVATION CLADDING
 230 MANOR WAY
 ALDWICK BAY ESTATE
 BLOCK & LOCATION PLANS
 Location Plan 1:1250

AW/311/14/HH