


J. GLEE
230, MANOR WAY
ALDWICK BAY ESTATE
AFTER CLADDING

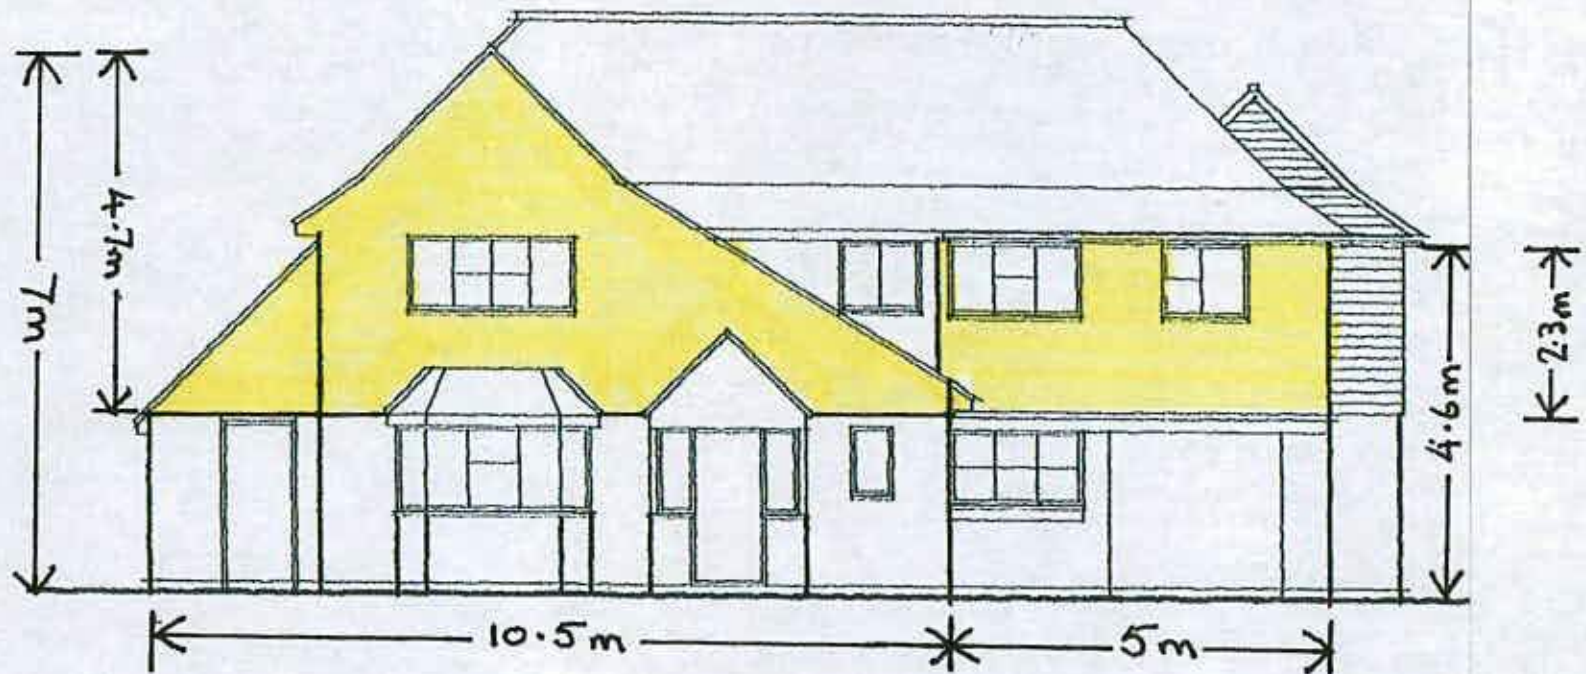

South Elevation

 = CLADDING AREA

proposed elevation