


J. GLEE  
230, MANOR WAY  
ALDWICK BAY ESTATE  
BEFORE CLADDING

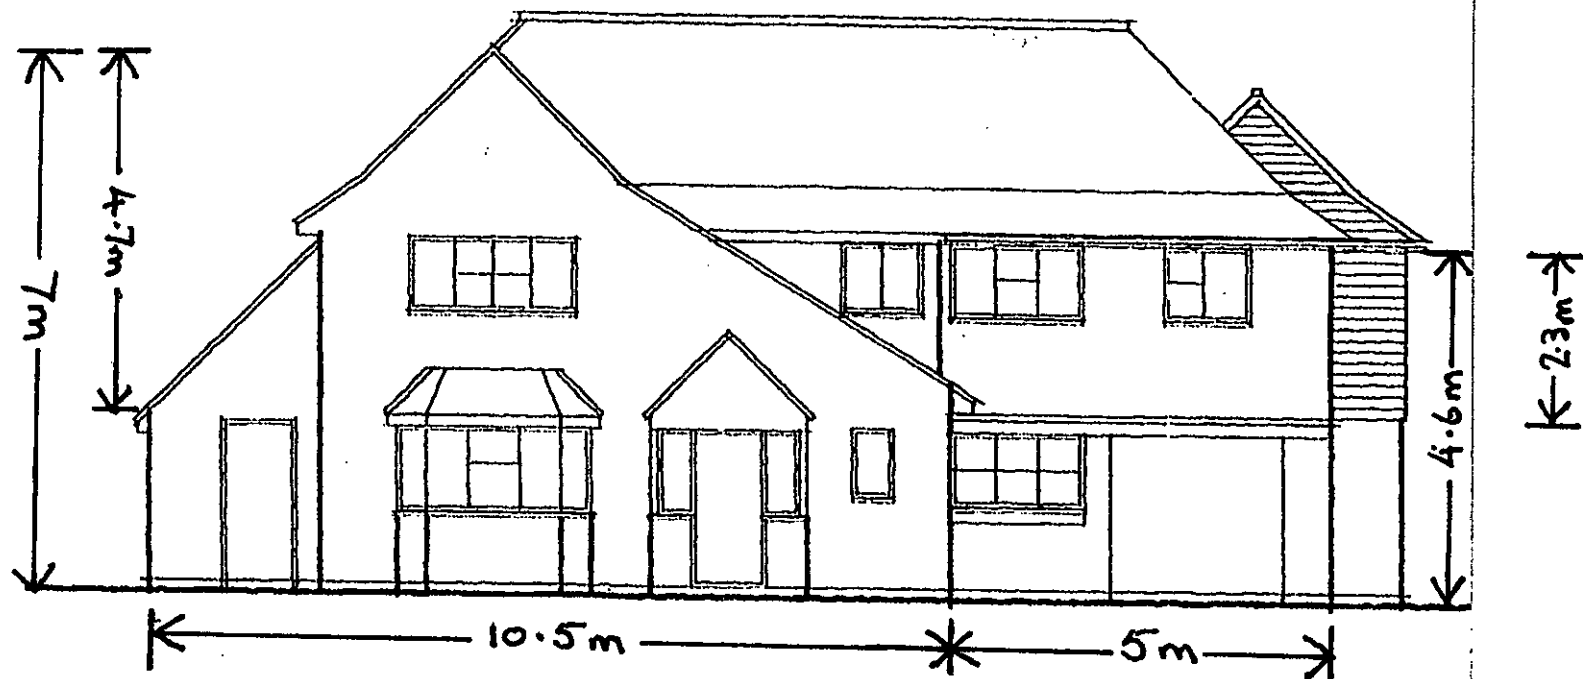

South Elevation

existing elevation