


NOTES


- ROOF - 'Sandloft 20/20' interlocking plain clay tiles to pitched roof.
- WALLS - Painted render finish to match existing.
- WINDOWS/DOORS - White PVC or powder coated aluminium framed double glazed units.

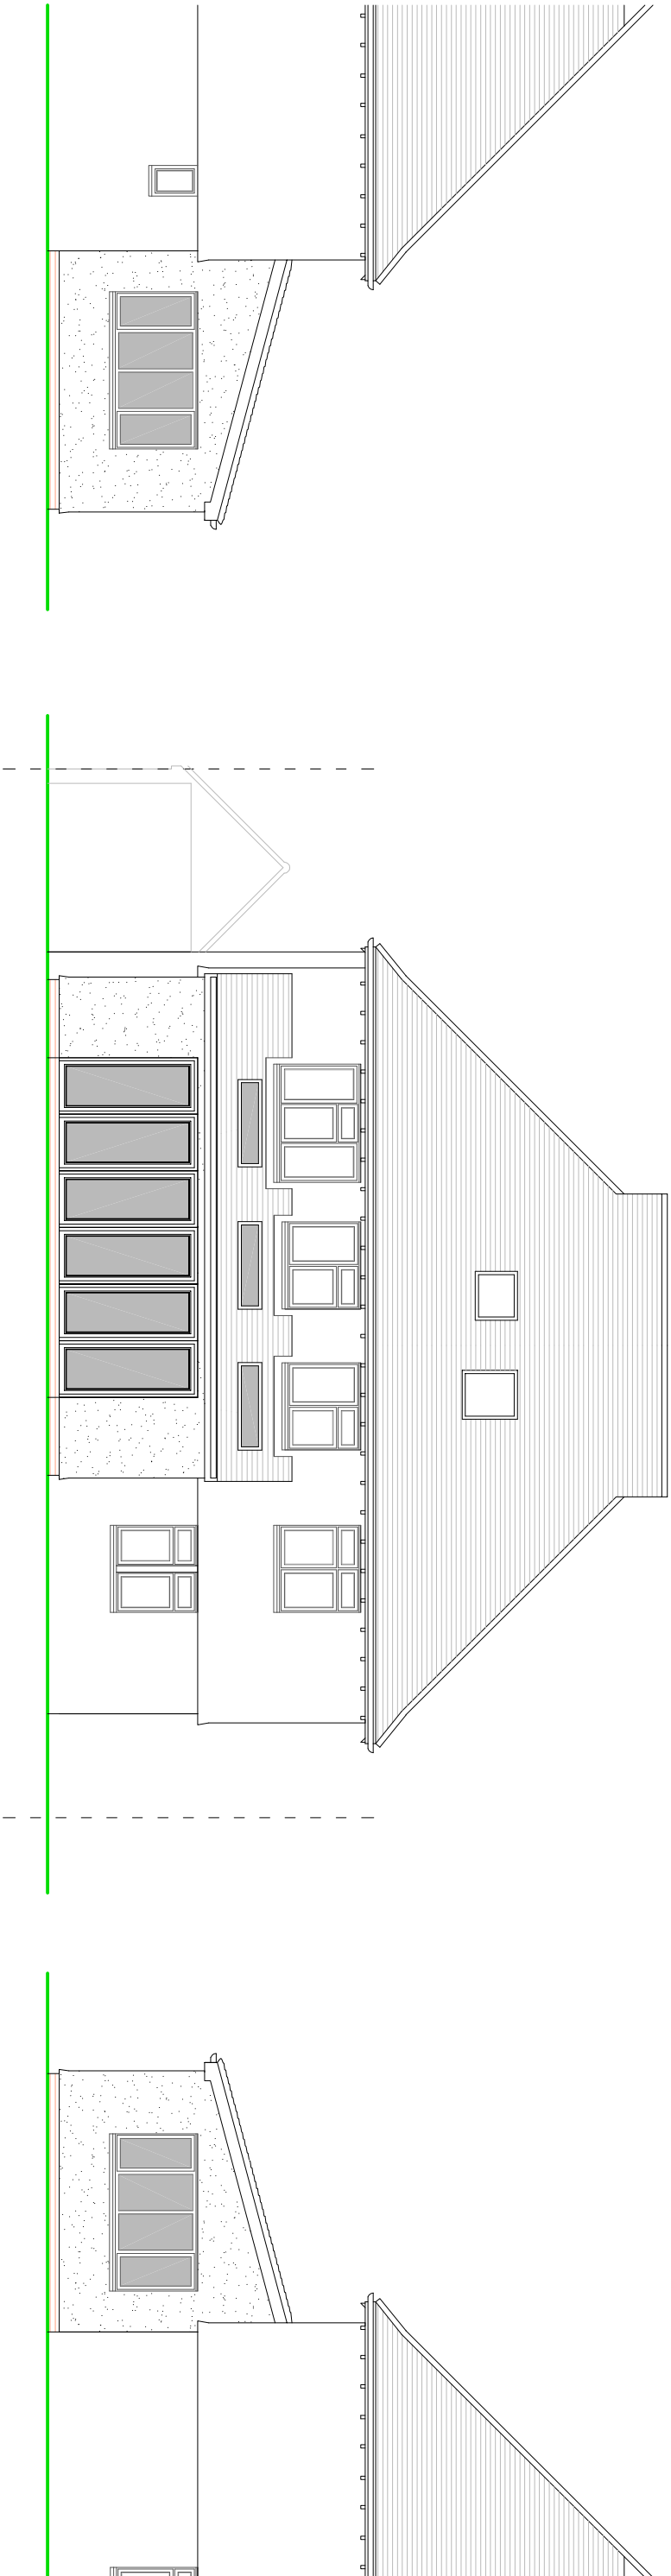

SIDE ELEVATION

REAR ELEVATION

SIDE ELEVATION

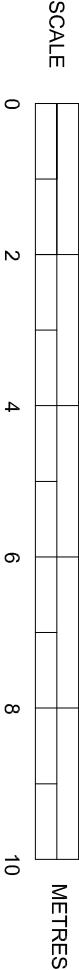

PROPOSED ELEVATIONS

SUSSEX BUILDING CONSULTANCY LIMITED

2 THE FAIRWAY, ALDWICK,
BOGNOR REGIS, WEST SUSSEX.

SCALE - 1/100 REV - A DATE - 04/1/2020

LABC

partner

3 NORTHGATE ROAD
PO21 5LZ
BOGNOR REGIS
TEL - (01243) 861379