




BLOCK PLAN
SCALE 1:500 @ A1

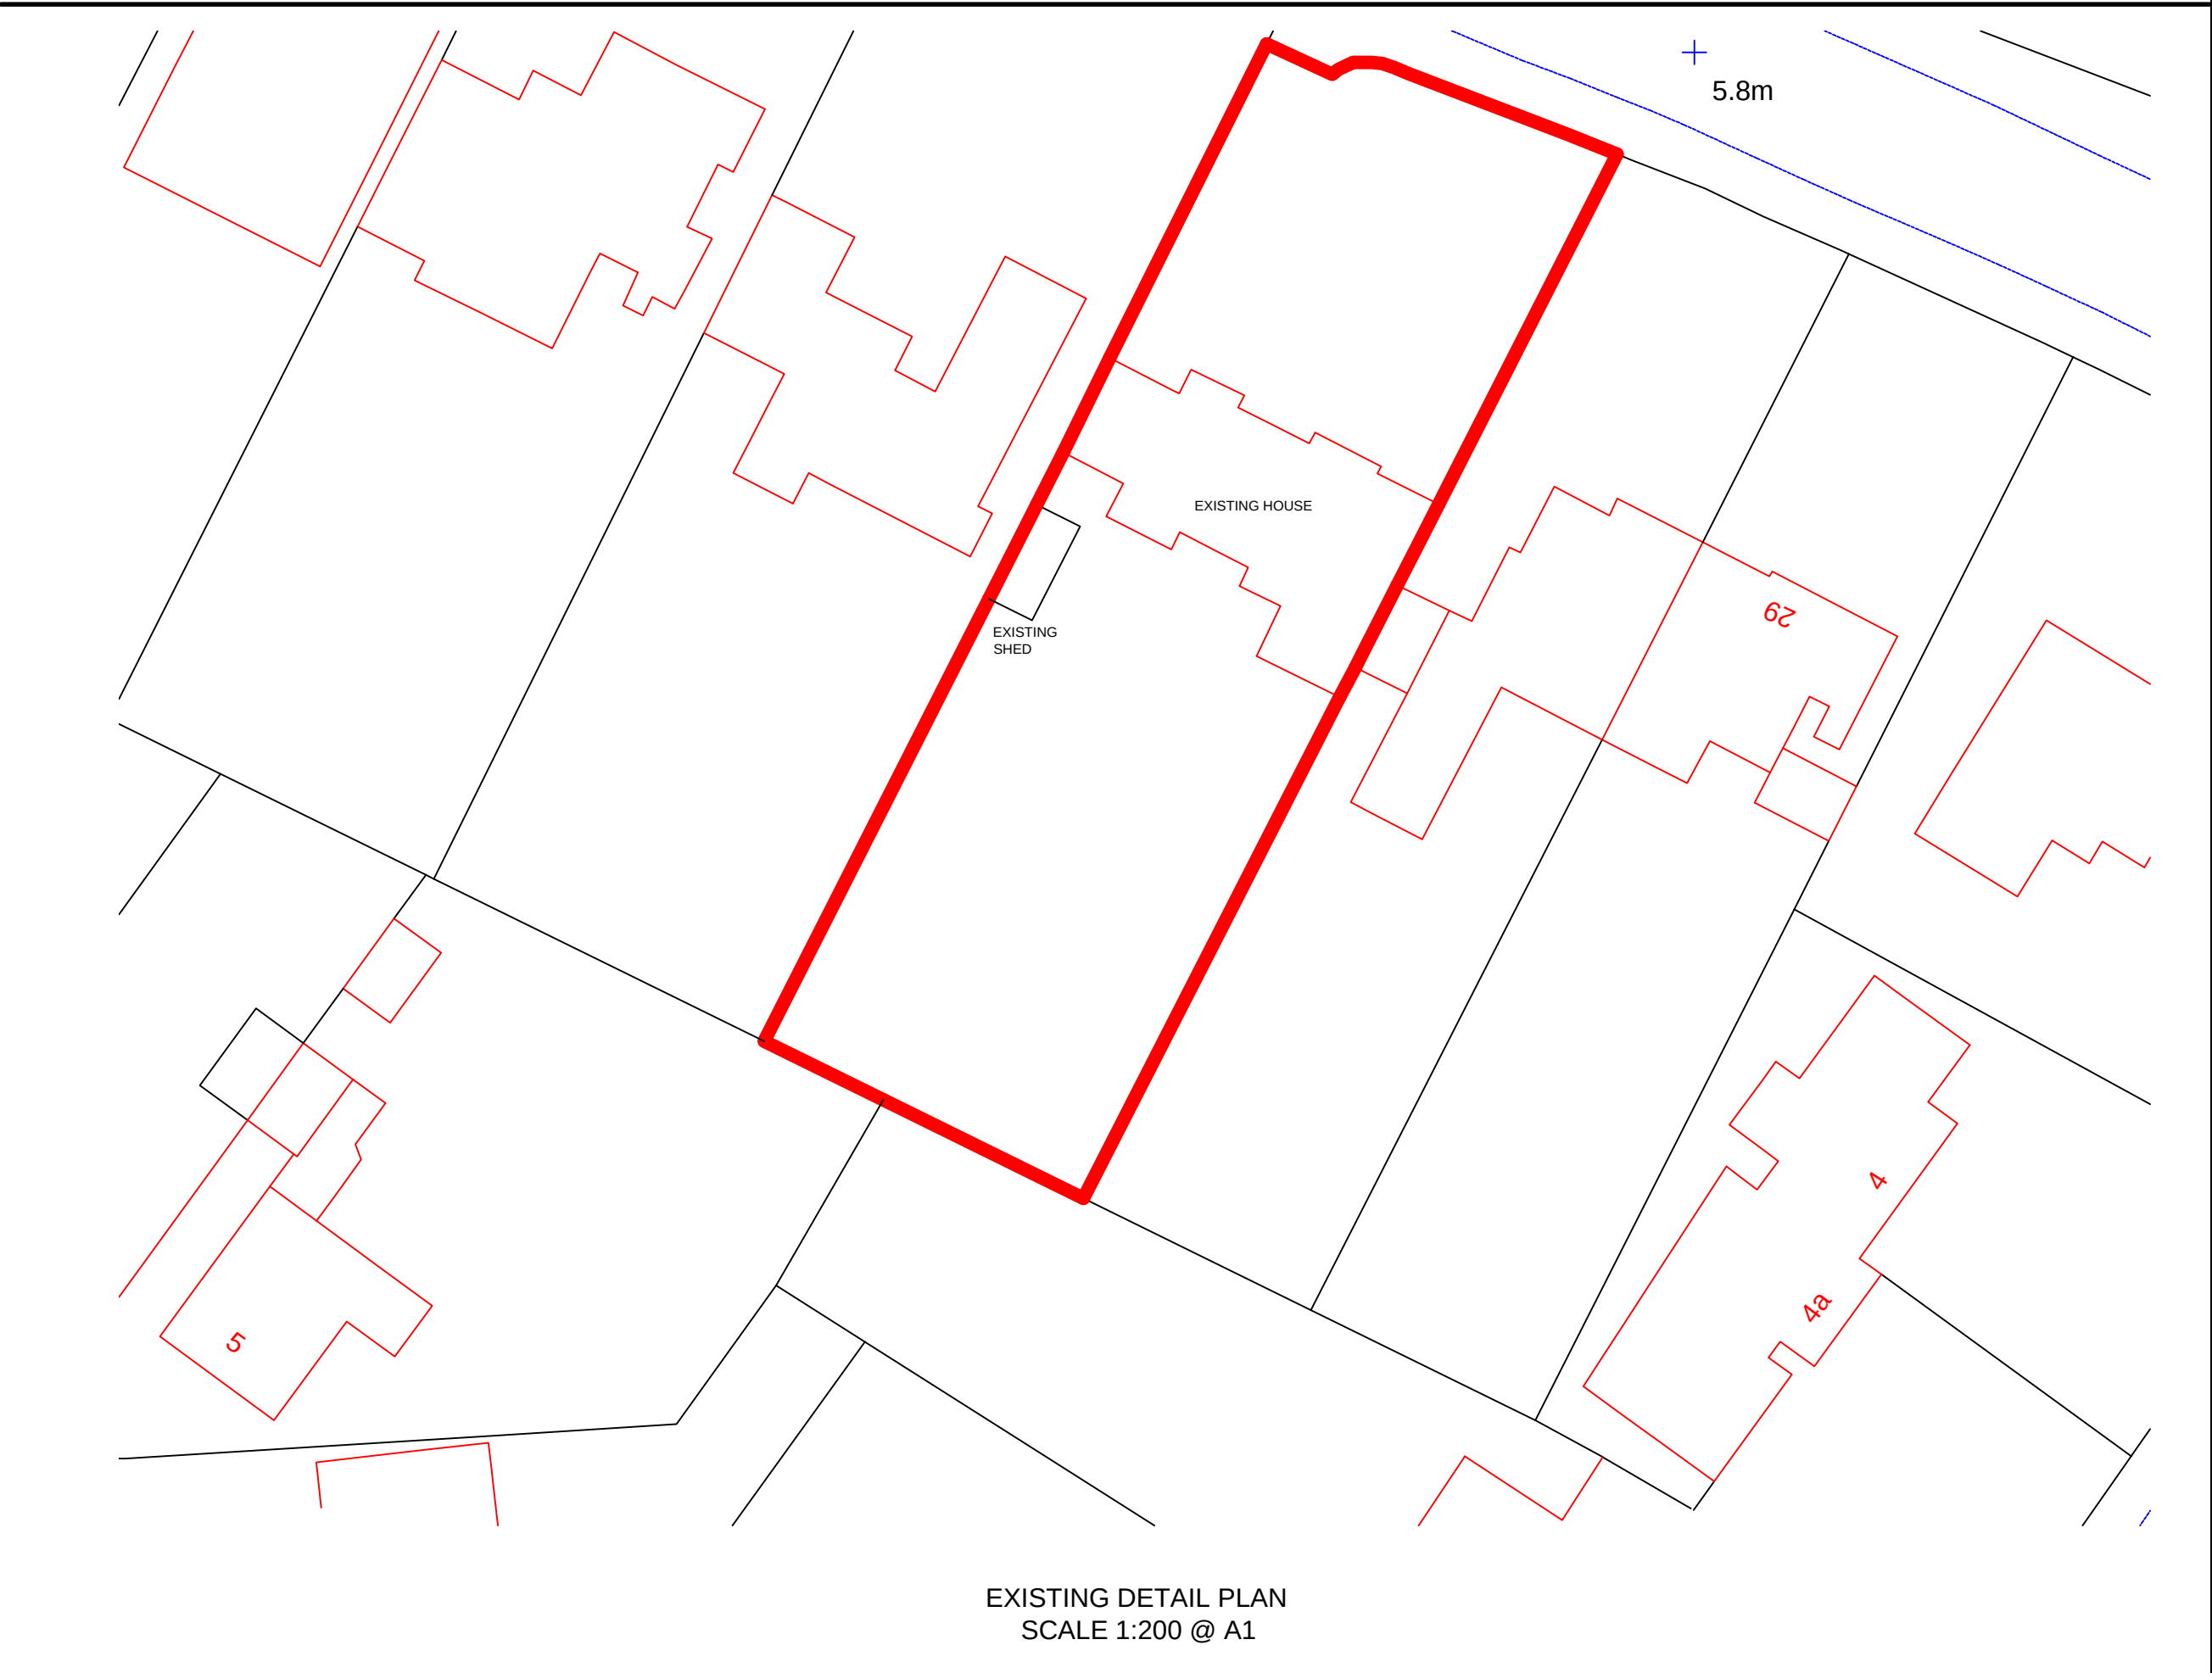

EXISTING DETAIL PLAN
SCALE 1:200 @ A1



LOCATION PLAN
SCALE 1:1250 @ A1



PROPOSED DETAIL PLAN
SCALE 1:200 @ A1

DO NOT SCALE FROM THIS DRAWING - CHECK ALL DIMENSIONS ON SITE.
THIS DRAWING IS A DESIGN DRAWING ONLY. INFORMATION SHOWN MAY NEED TO BE SUPPLEMENTED OR FURTHER DRAWINGS PRODUCED FOR CONSTRUCTION.
ANY INACCURACIES WITH THIS DRAWING MUST BE REPORTED TO CLIENT AT THE EARLIEST OPPORTUNITY.

NOTES:

EXISTING HOUSE SHOWN RED
PROPOSED EXTENSION SHOWN BLUE
ALL DIMENSIONS IN MILLIMETERS

No.	DESCRIPTION	CHK	DATE
	REVISION		
ISSUE			
PRELIMINARY			
CLIENT:			
MR & MRS CHAMPION			
PROJECT:			
33 GOSSAMER LANE KITCHEN EXTENSION			
DRAWING TITLE:			
LOCATION PLAN AND BLOCK PLAN			
DATE:	DESIGNED:	CHECKED:	SCALE:
13.09.20	NC	SC	AS DETAILED
PROJECT NO.	DRAWING NO.	REV:	
0000	101	P2	
© POPE CONSULTING LTD			