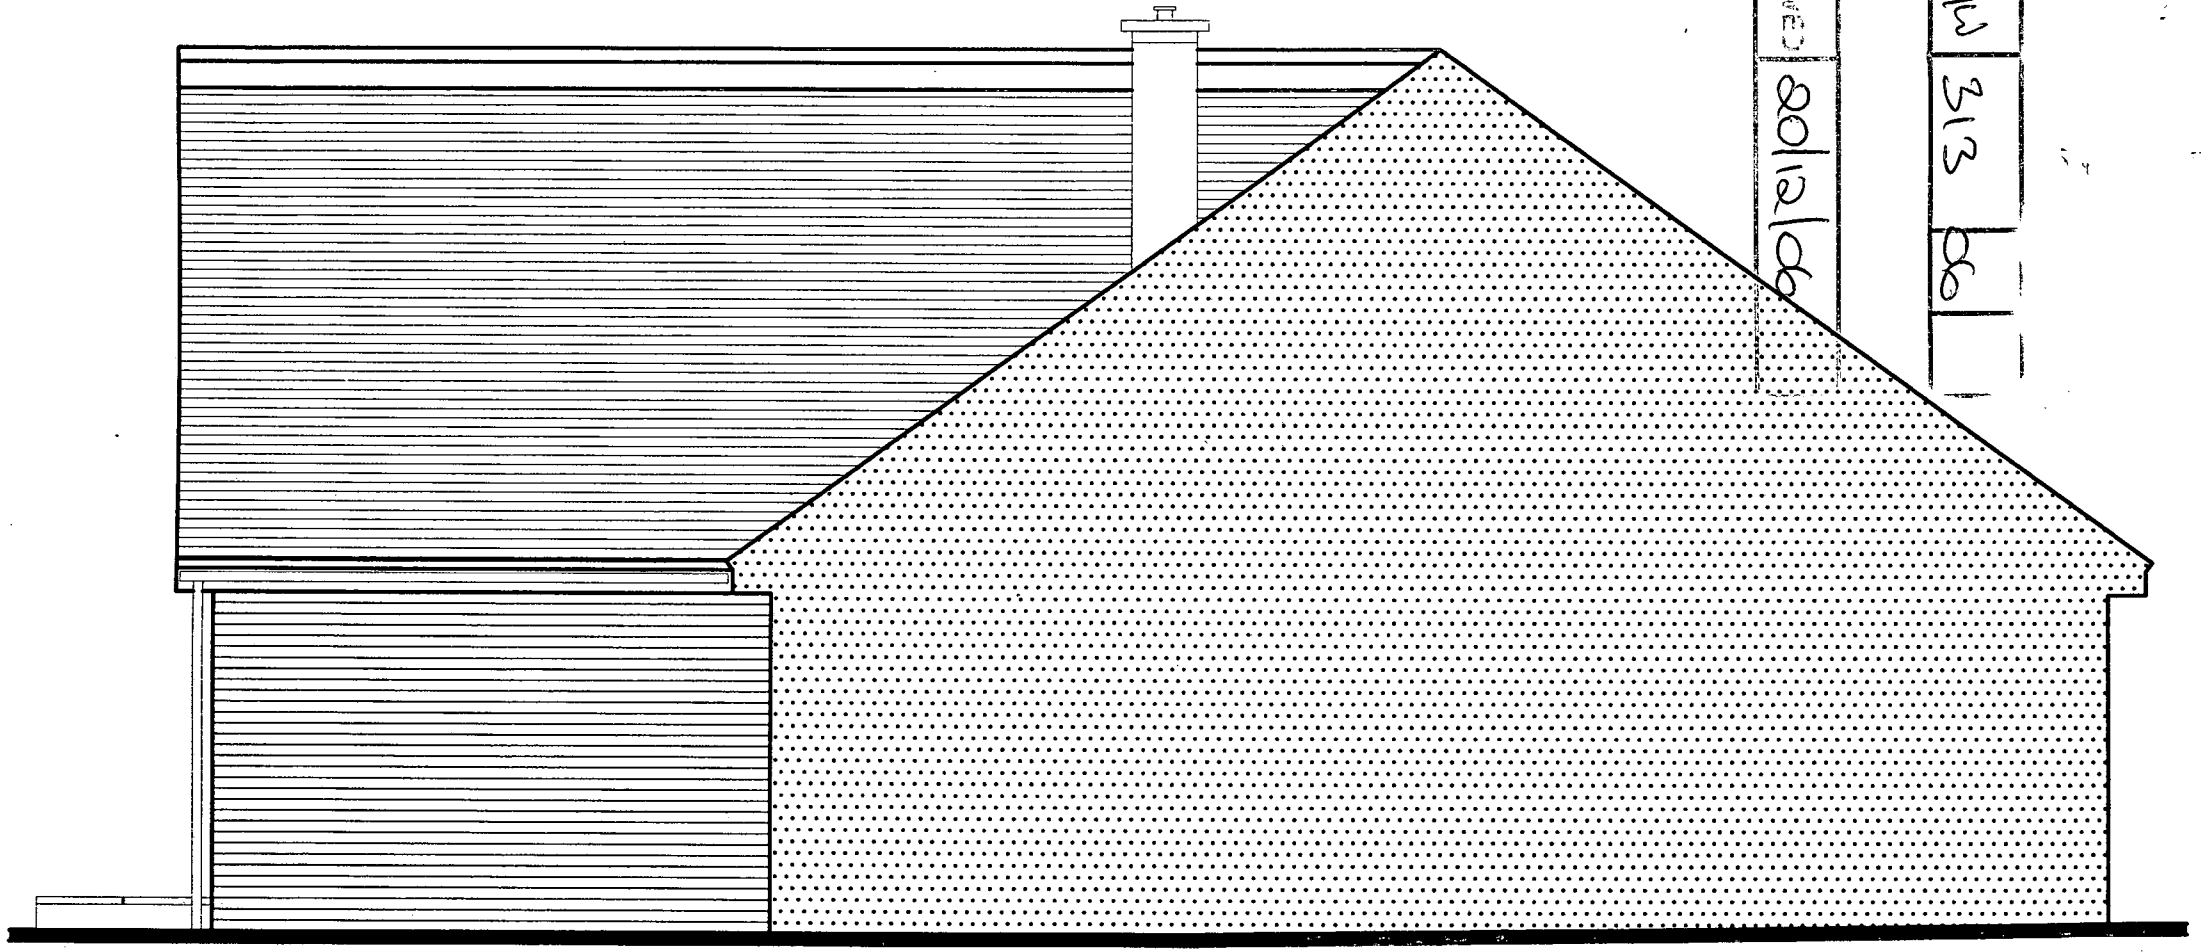


PROPOSED NORTH ELEVATION - SCALE 1:50

30 GREENLEA AVENUE, ROSE GREEN, BOGNOR REGIS. - REF AW/313/06

RECEIVED 20/12/06
No. AW 313 06
ARUN DISTRICT COUNCIL AW/313/06/ 20/12/2006