



EXISTING REAR ELEVATION



PROPOSED REAR ELEVATION

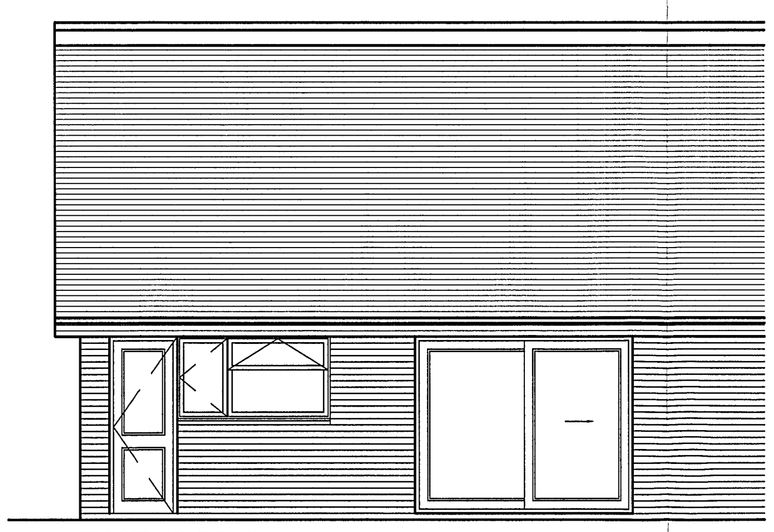

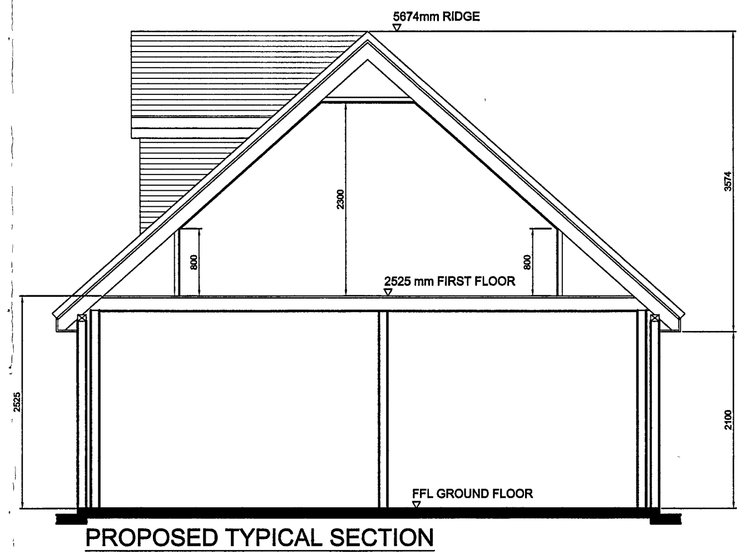


PROPOSED TYPICAL SECTION

ARUN DISTRICT COUNCIL
No. AW 313/06
RECEIVED
Replaces TBM-MP-001



EXISTING SIDE ELEVATION

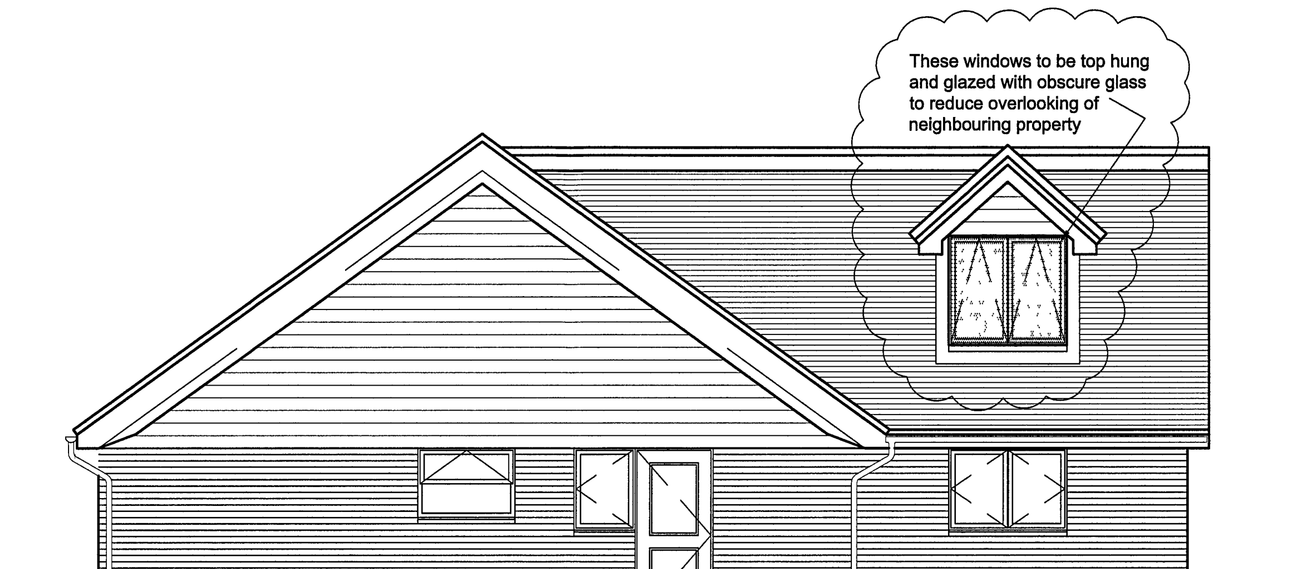


PROPOSED SIDE ELEVATION






EXISTING FRONT ELEVATION

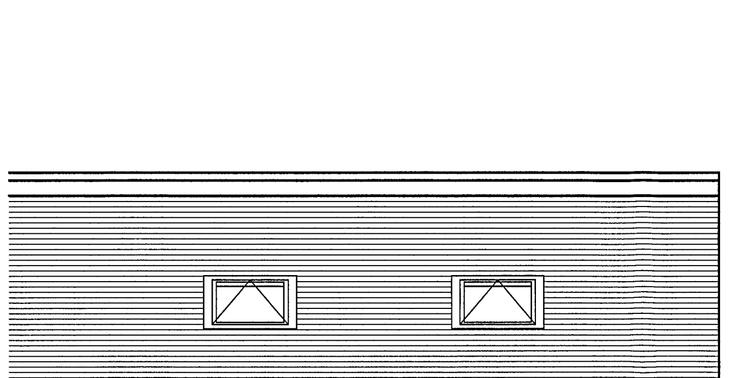

PROPOSED FRONT ELEVATION

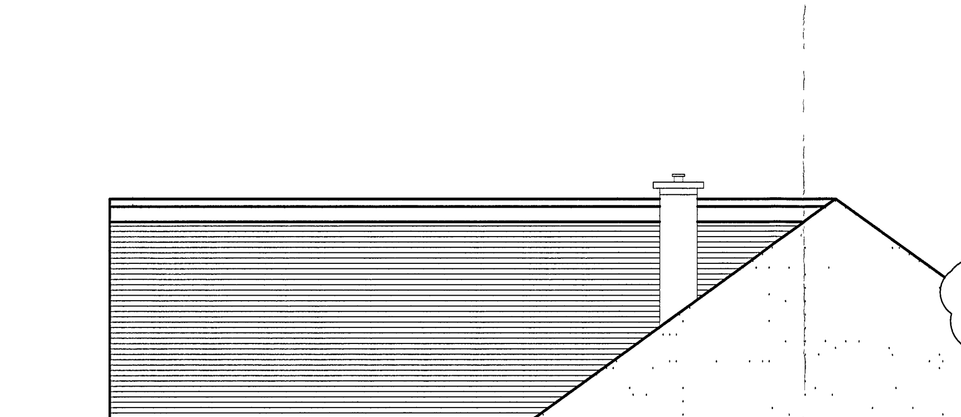

PROPOSED NORTH ELEVATION

Notes:
Materials.
All external brickwork to match existing.
Window cills in terracotta plain tile to match existing.
Roof tiles to match existing.
Dormer cheeks and gable in UPVC boards to match existing gable.
Doors, windows and velux roof lights to be white UPVC to match existing.

Rev A	10.01.07	Amendments to dormer window to satisfy planning requirements.	GRA

LAURA BEDELL
30 GREENLEA AVENUE, ROSE GREEN,
BOGNOR REGIS, PO21 3LL
PROPOSED EXTENSION/ROOF CONVERSION.

Scale 1 : 50 @ A1 Date Dec 06
DRAWING No. **TBM/MP/002 Rev A**

TOTAL BUILDING MANAGEMENT
SUITE 15
CHALLENGE ENTERPRISE CENTRE,
SHARPS CLOSE, PORTSMOUTH,
PO3 5RJ Telephone 023 9266 8285

ARUN DISTRICT COUNCIL AW/313/06/ 20/12/2006