



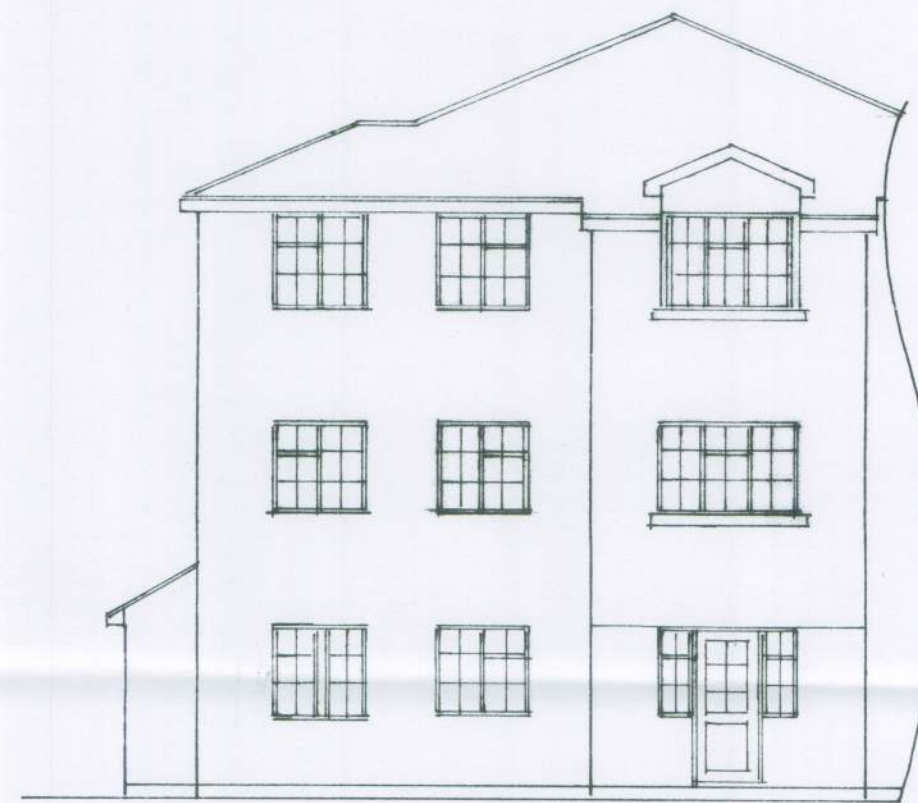


north [aldwick road]

1 : 100

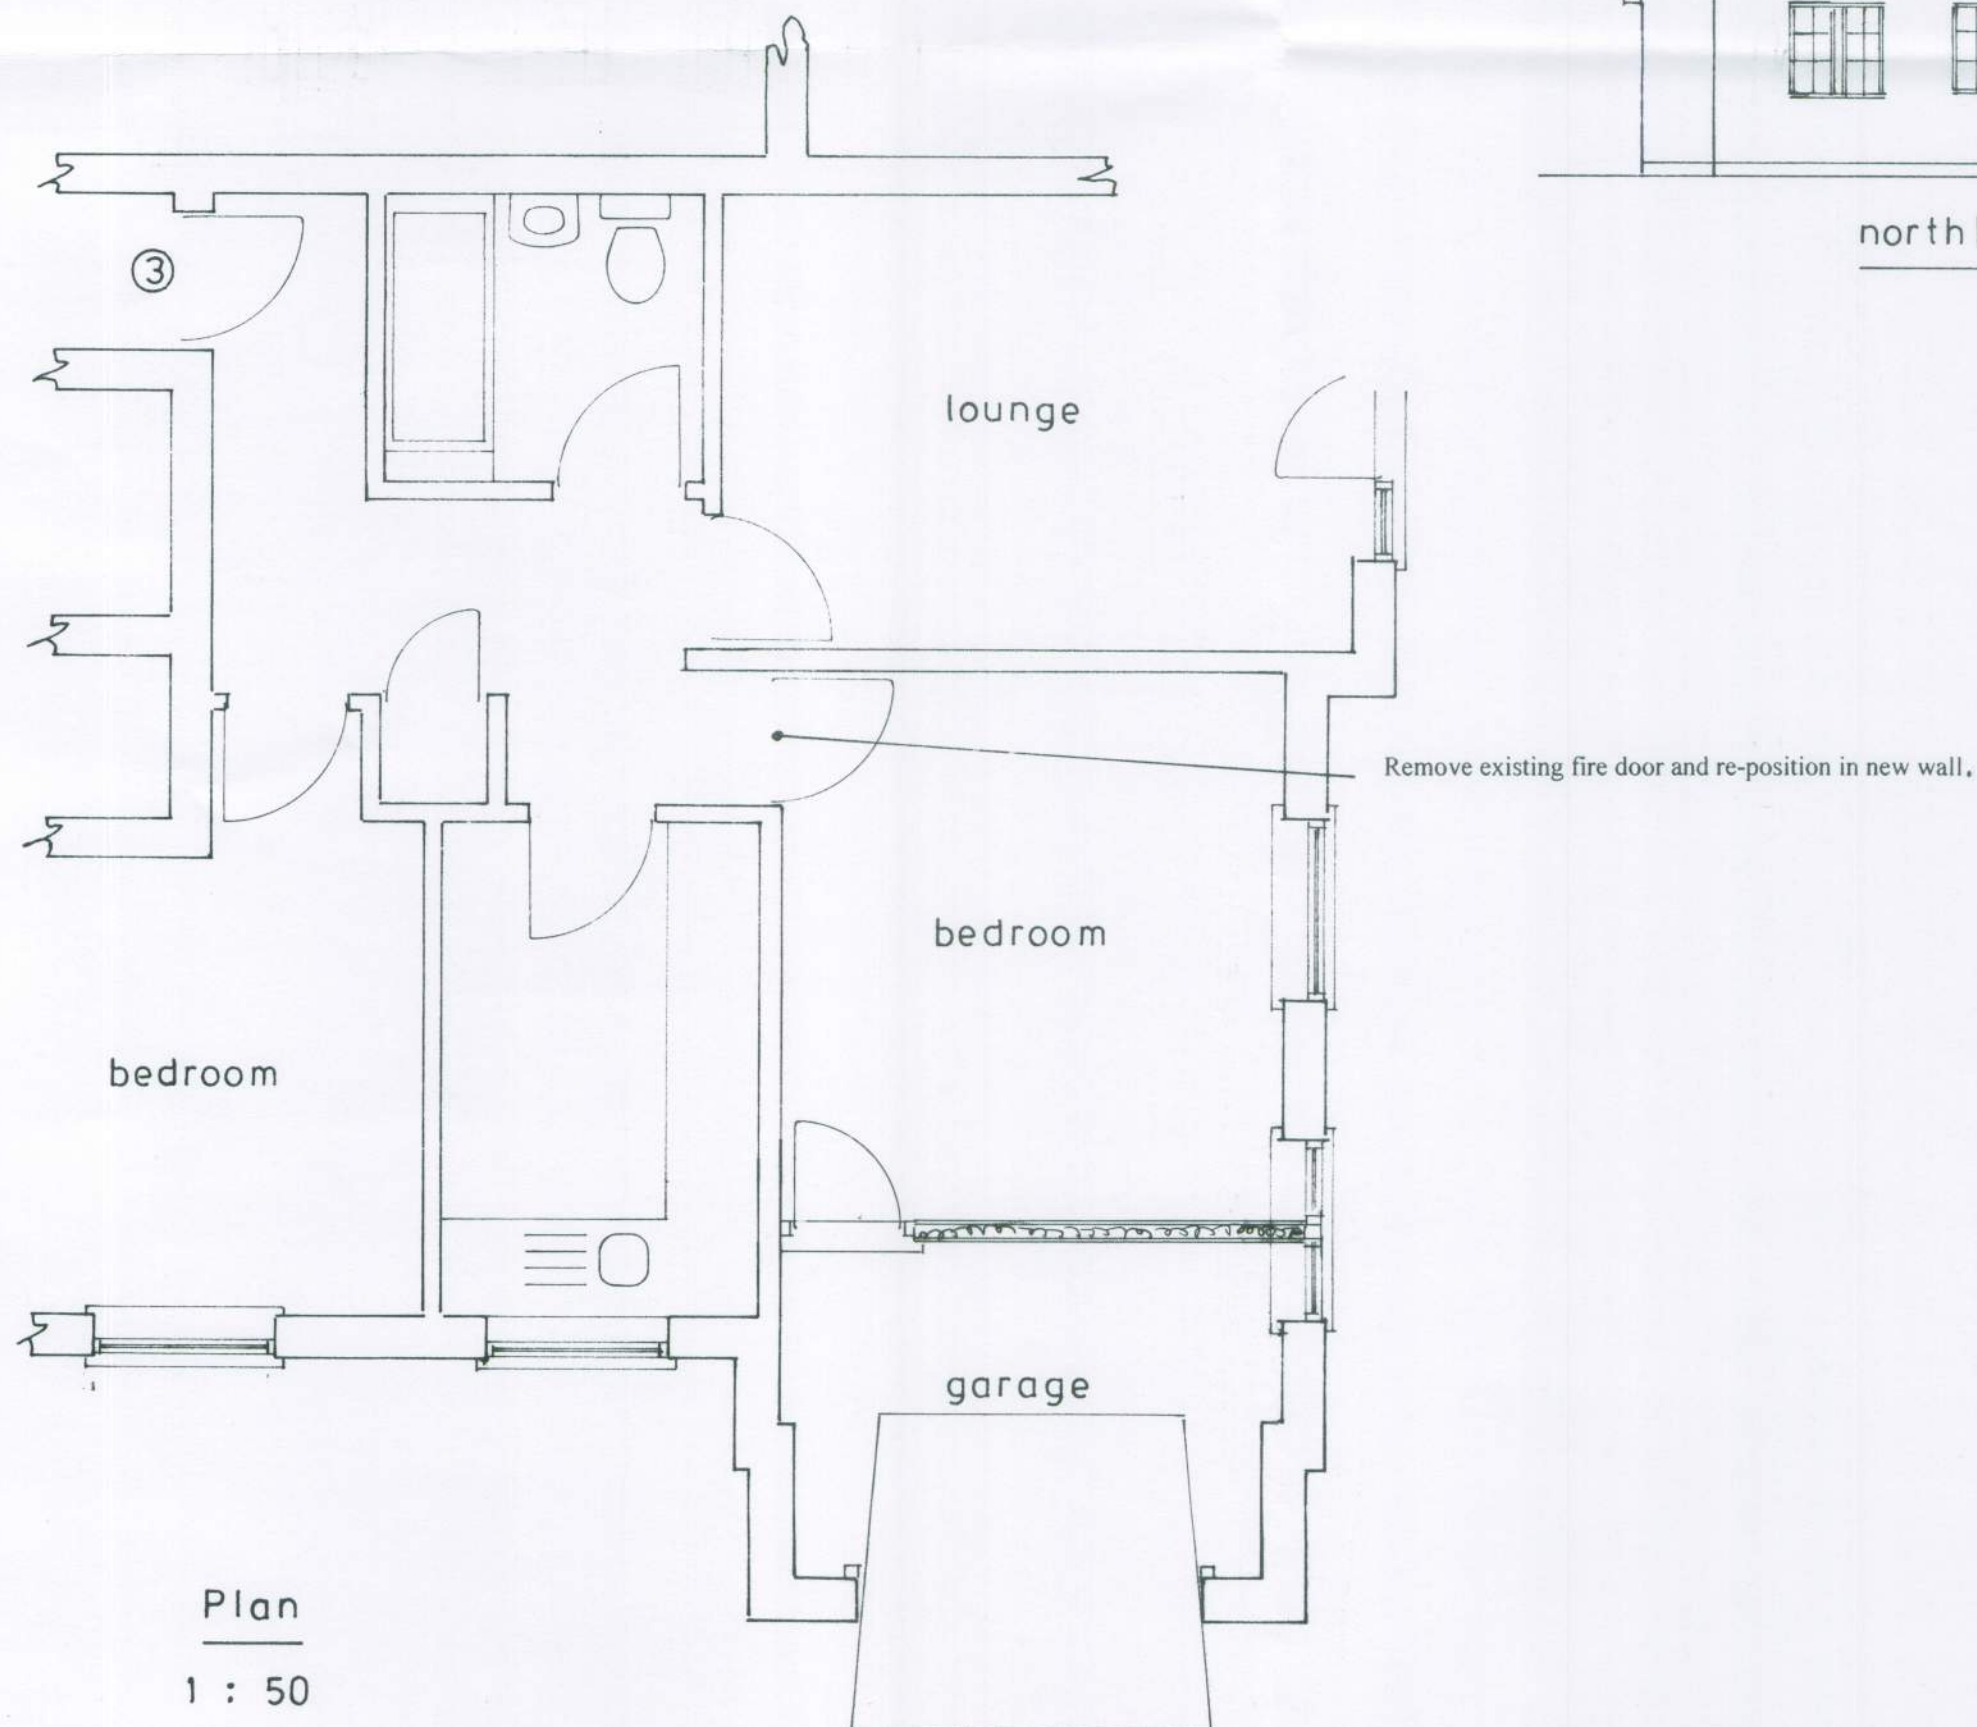

Proposed

PROPOSED PART CONVERSION OF GARAGE AT FLAT 3, 'BRACKMILL COURT', 27, PRINCESS AVE., ALDWICK FOR MR. B. BROOKS.

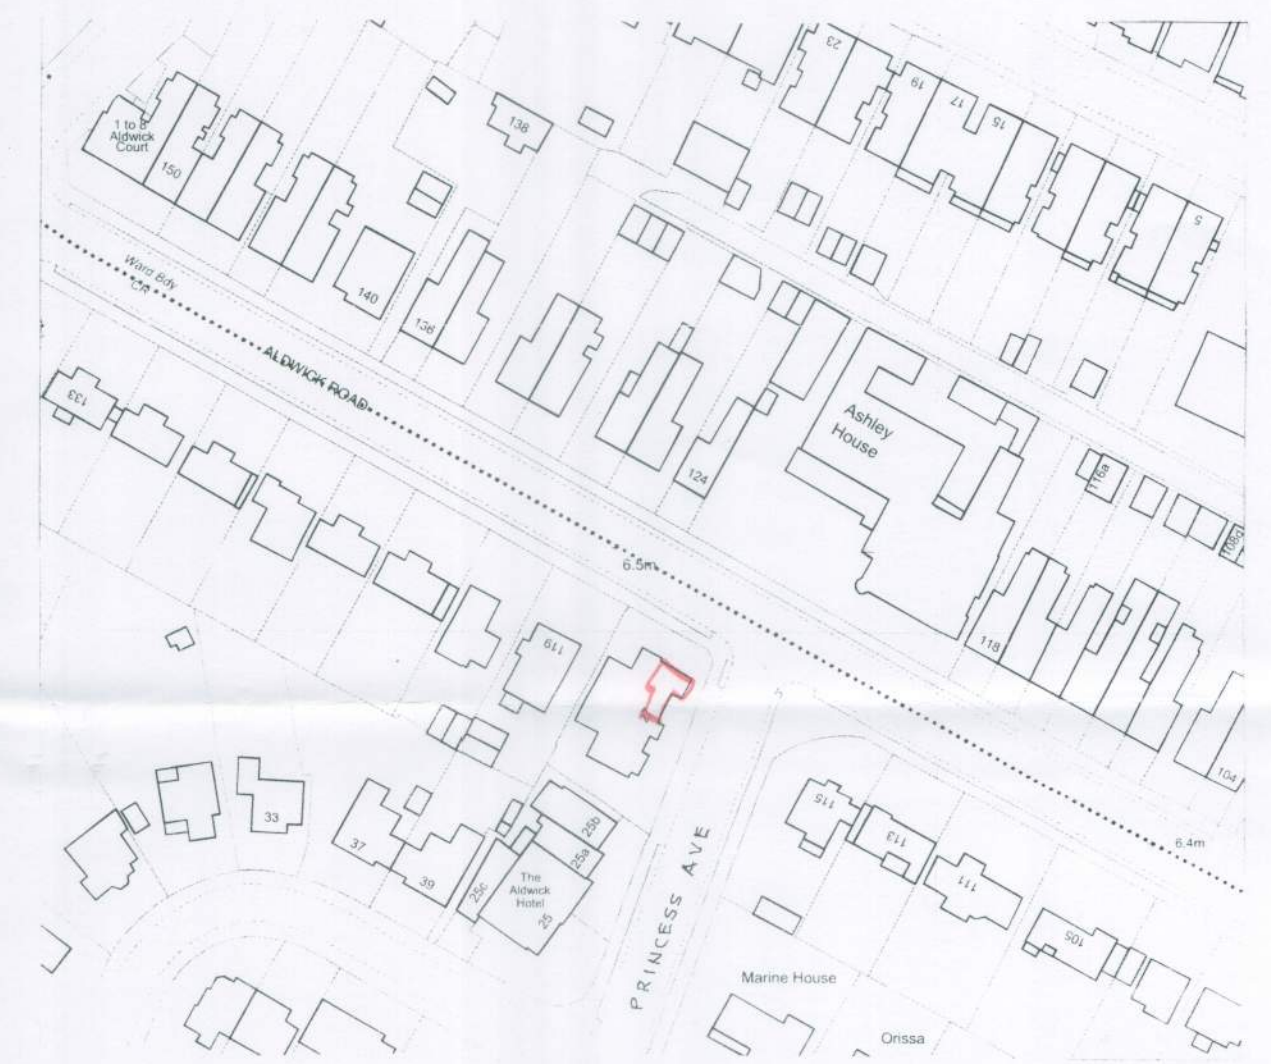

location plan

1 : 1250



block plan

1 : 500

sheet 1 of 2

Bryan Butcher
Rainbow Cottage
Nyetimber Lane
Bognor Regis PO21 3JX
01243 266871
07973 233442
bryan.butcher@btinternet.com
www.bryanbutcher.com