


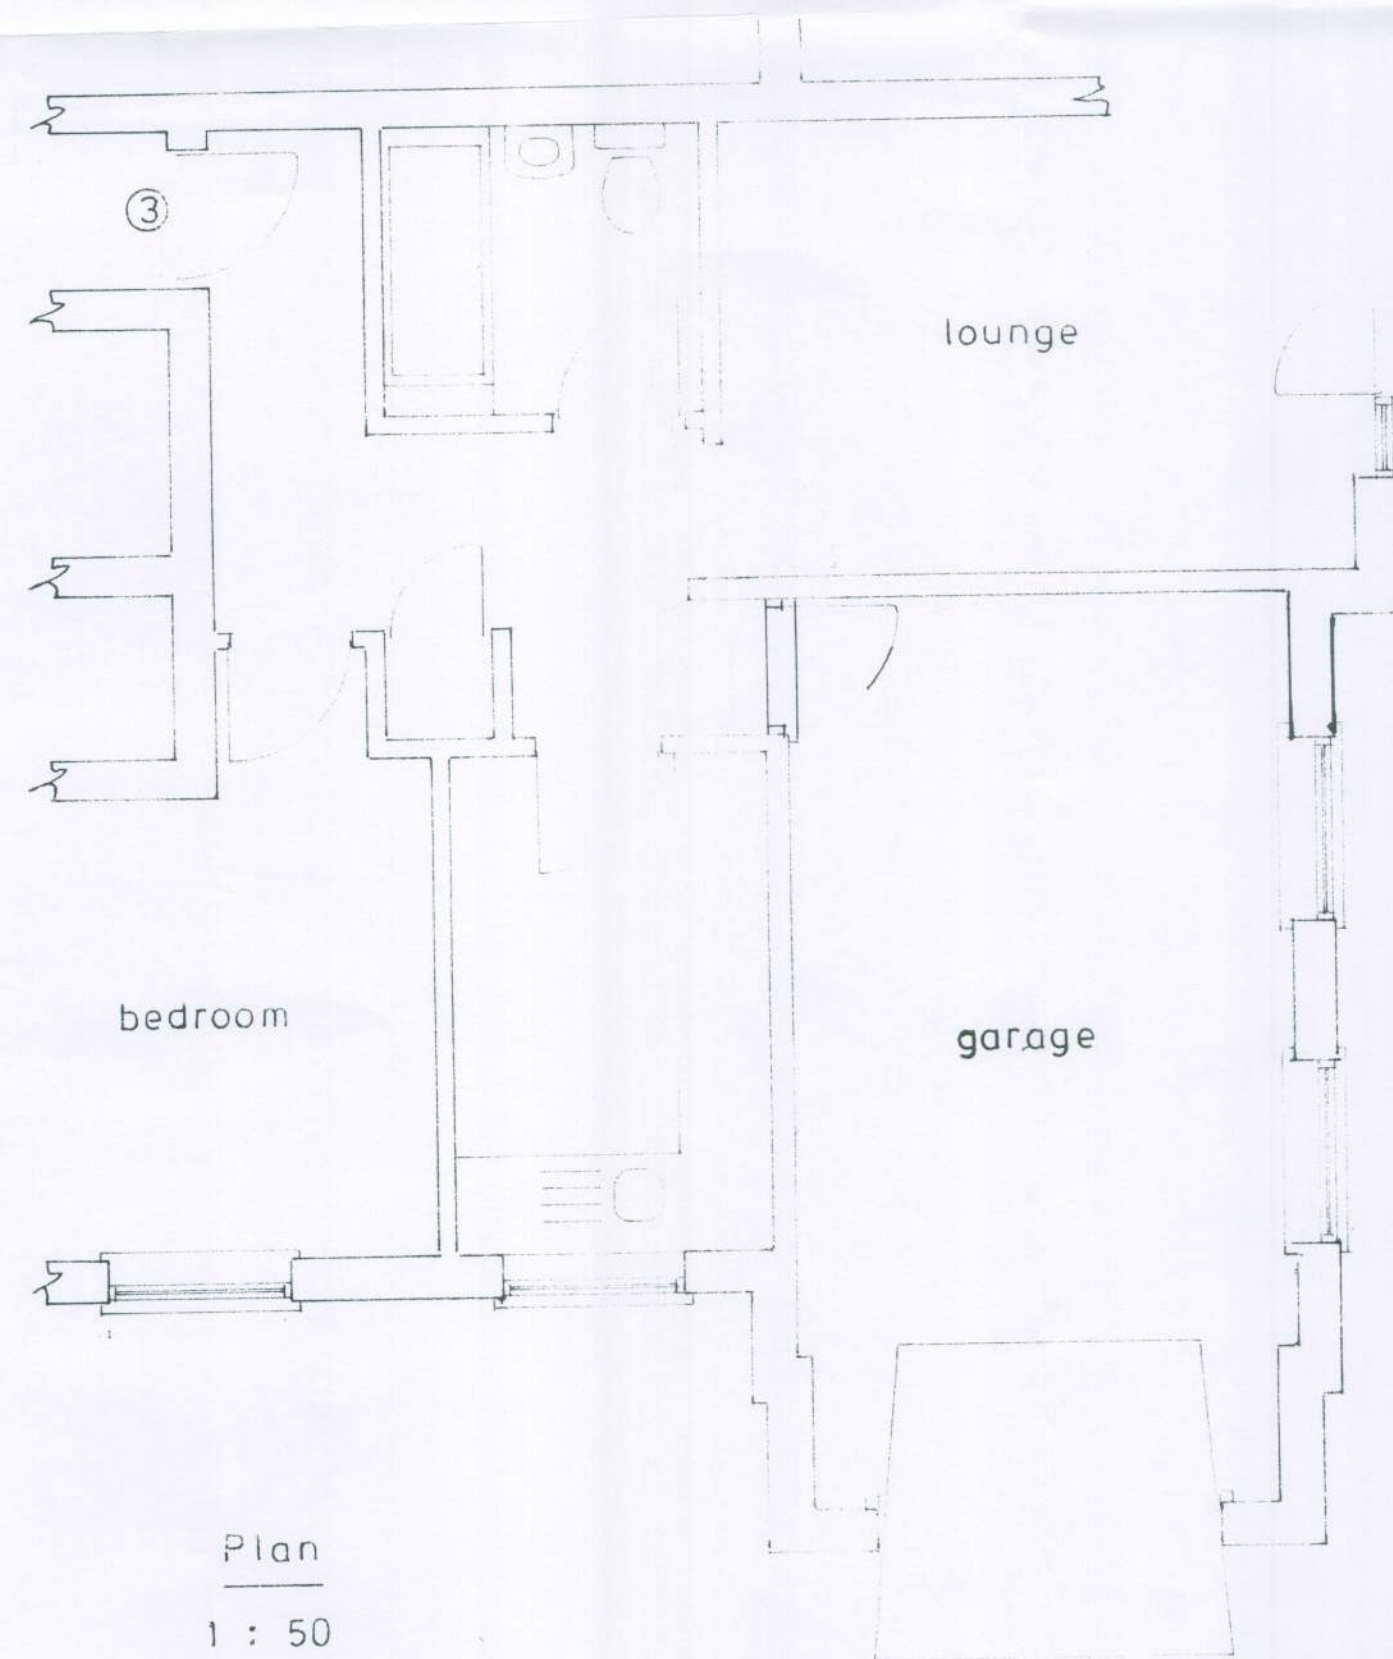

north [aldwick road]
1 : 100

Existing

PROPOSED PART CONVERSION OF GARAGE AT FLAT 3, BRACKMILL COURT 27, PRINCESS AVE., ALDWICK
FOR MR. B. BROOKS.

sheet 2 of 2

Bryan Butcher
Rainbow Cottage
Nyetimber Lane
Bognor Regis PO21 3JX
01243 266871
07973 233442
bryan.butcher@btinternet.com
www.bryanbutcher.com