




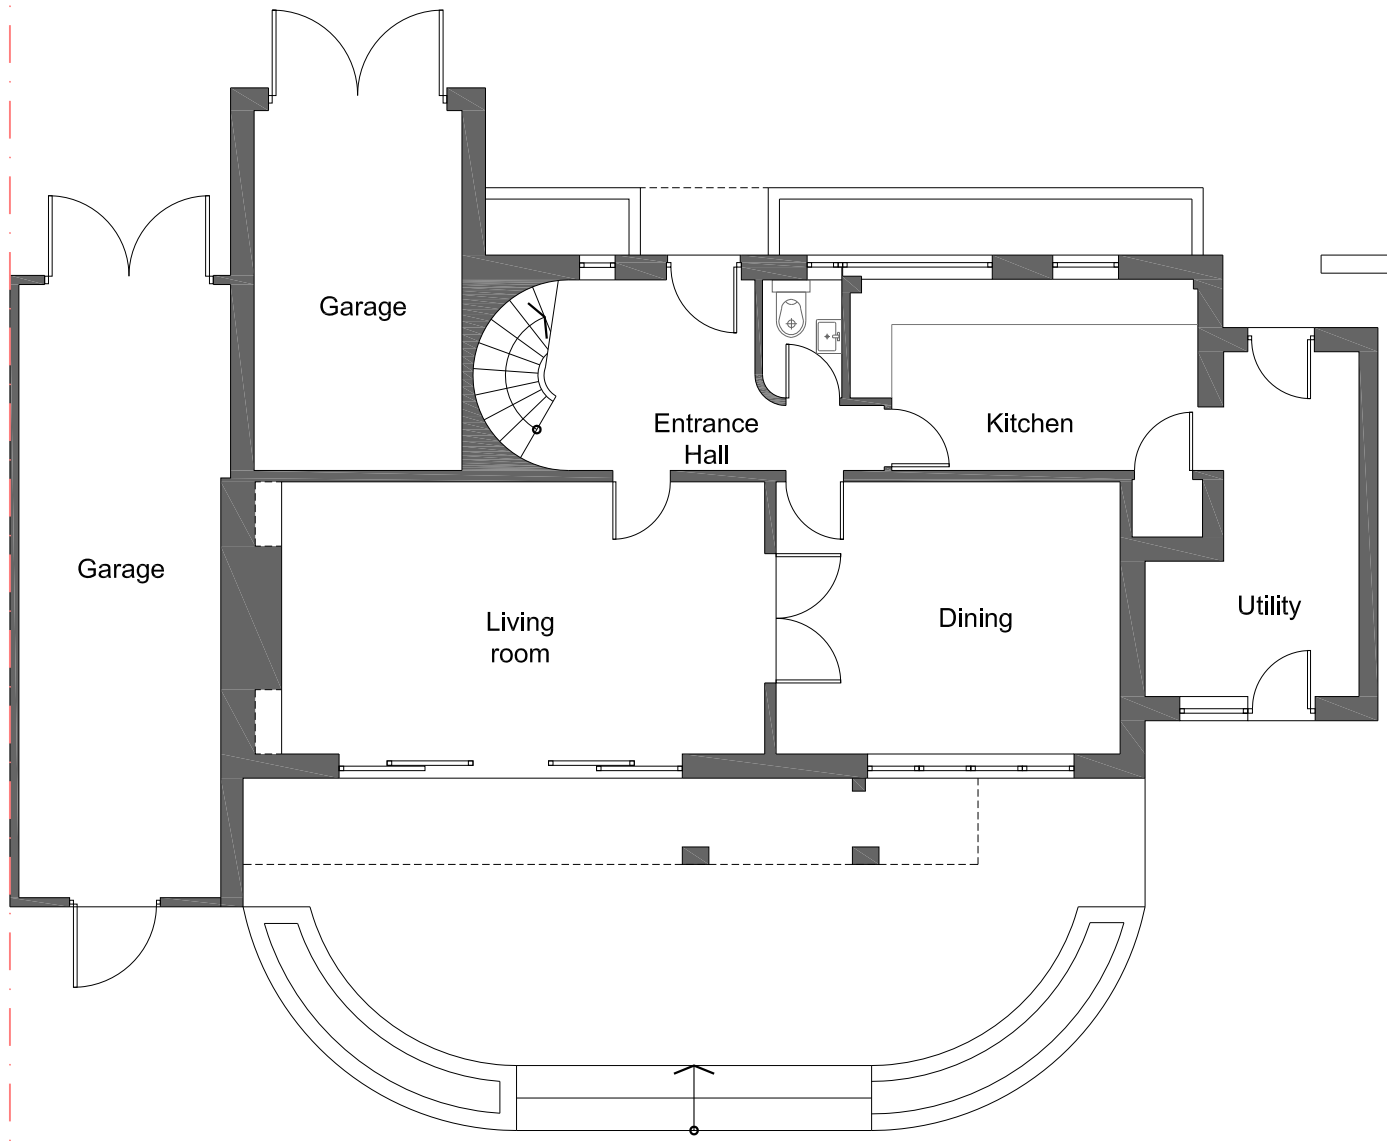

EXISTING GROUND FLOOR PLAN

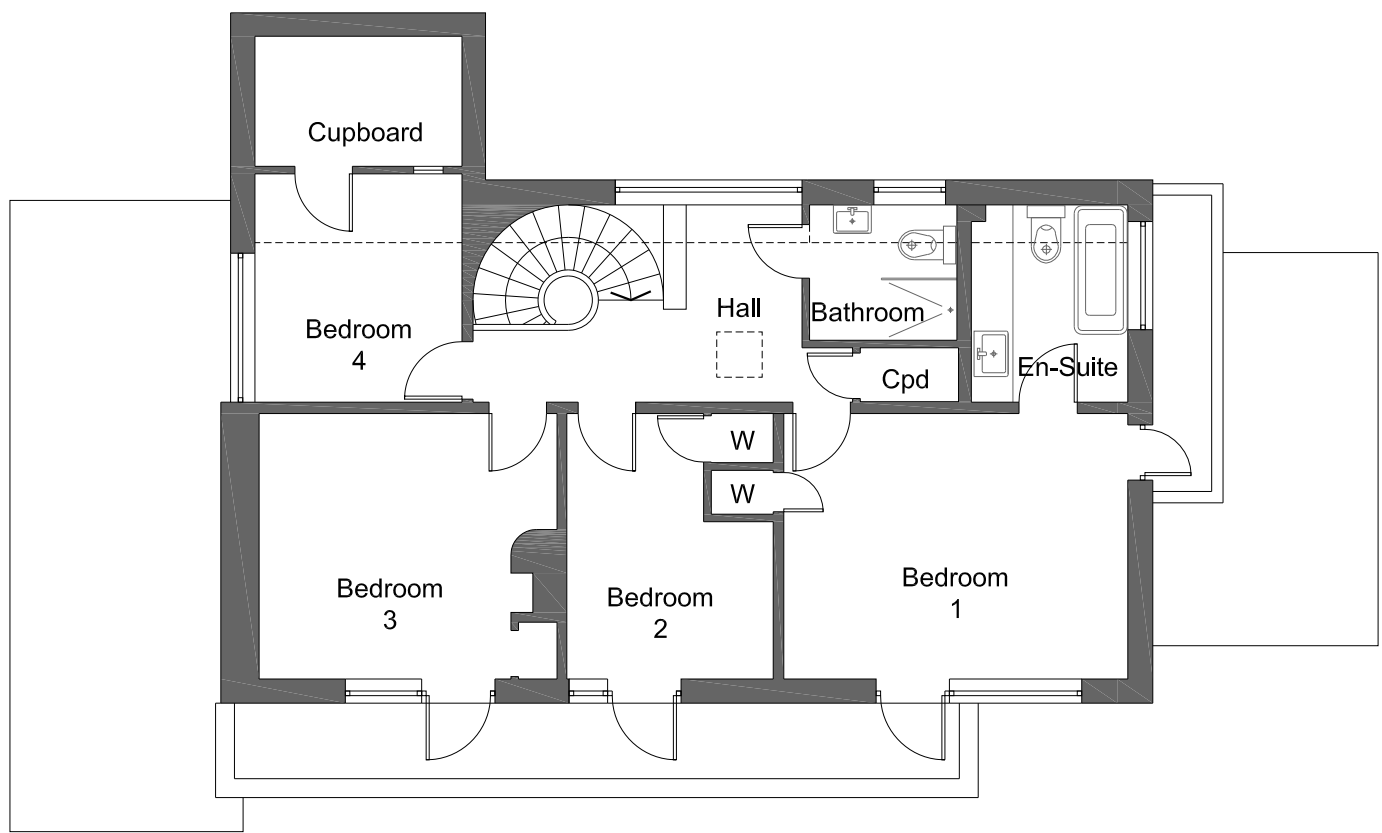

EXISTING FIRST FLOOR PLAN

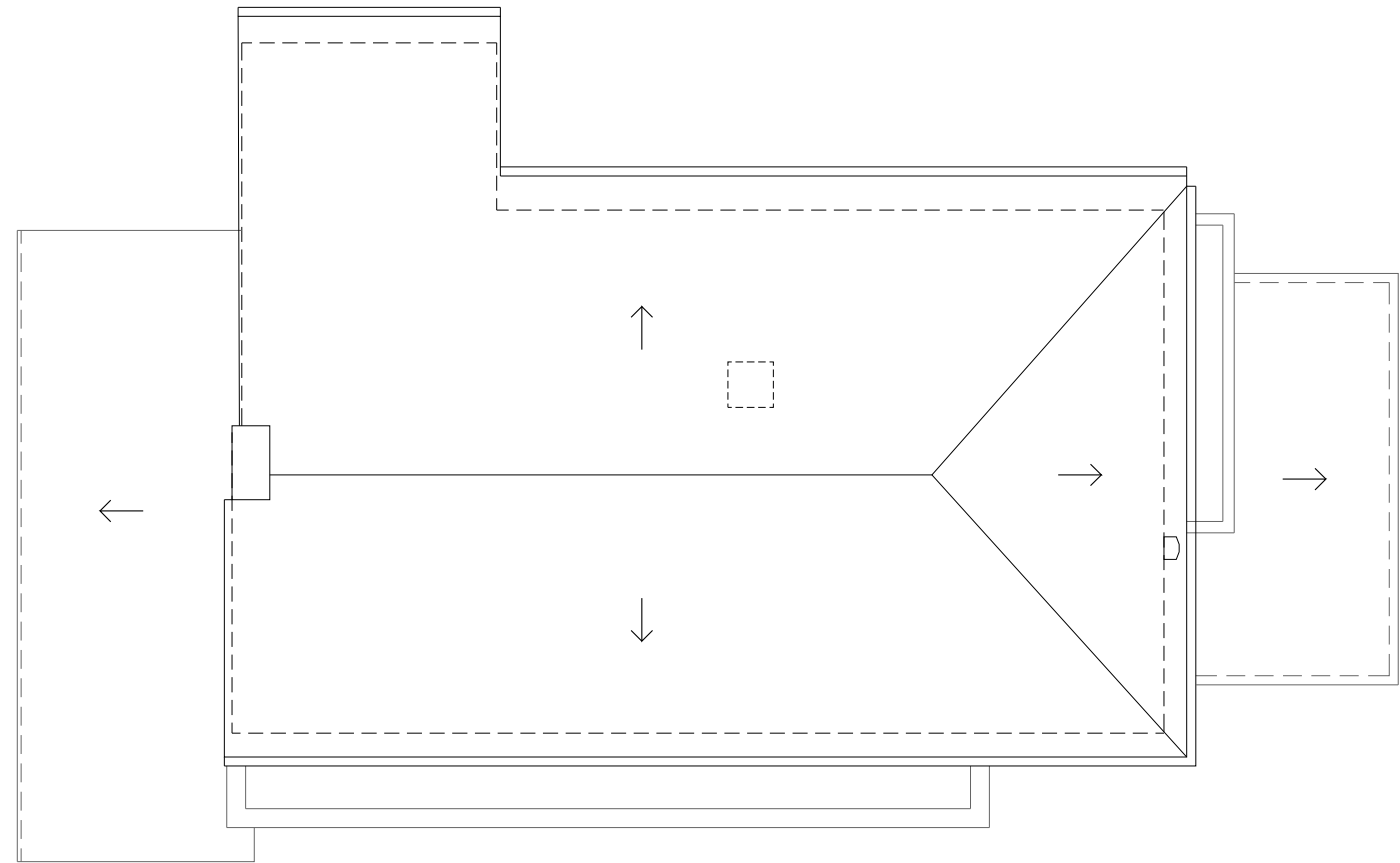

EXISTING ROOF PLAN



EXISTING NORTH ELEVATION



EXISTING SOUTH ELEVATION




EXISTING WEST ELEVATION



EXISTING EAST ELEVATION

Revisions:

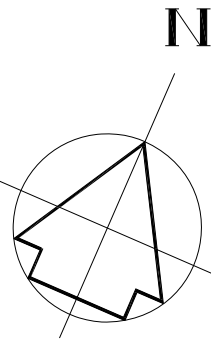

Client:
MR & MRS N EMERY

Project:
BEACH CLOSE
ALDWICK
PO21 4EN

Drawing Title:
EXISTING FLOOR PLANS & ELEVATIONS