
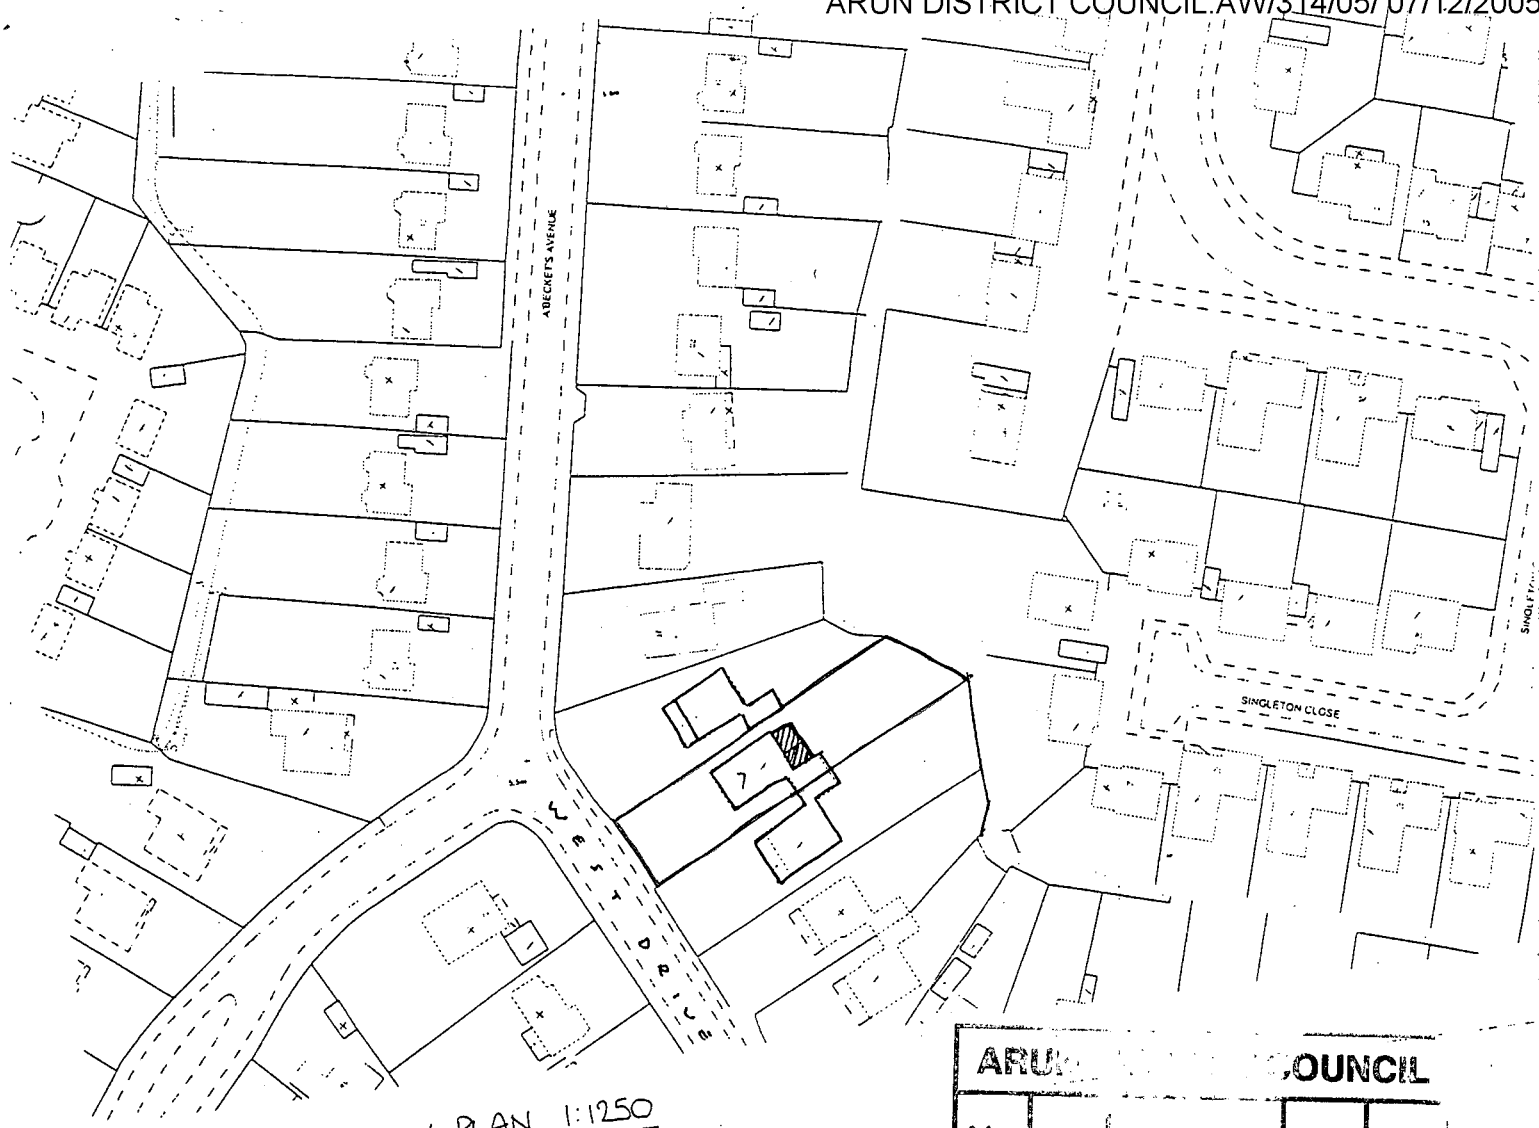


LOCATION PLAN 1:1250

ARUN DISTRICT COUNCIL

No. AW314/05

RECEIVED 7/12/05

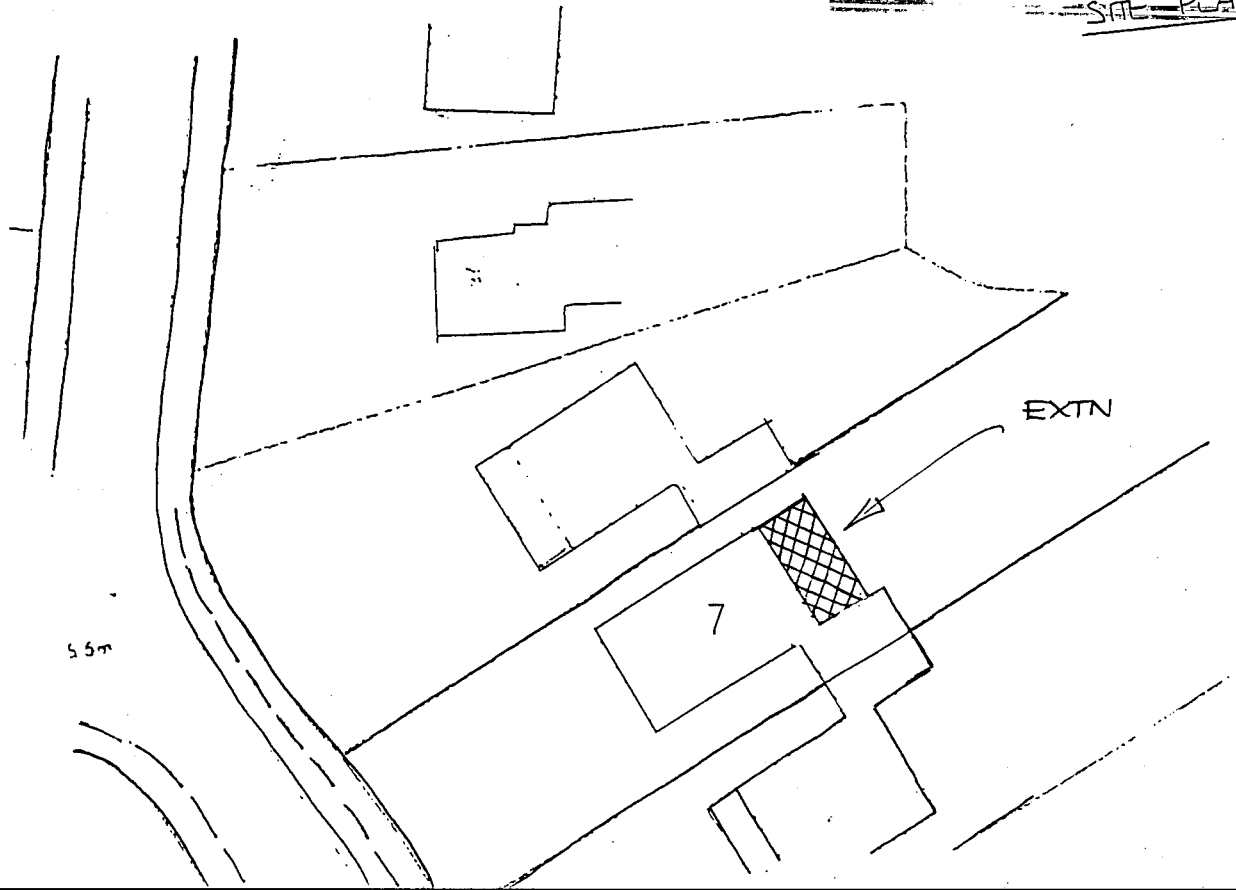

SITE PLAN 1/500